FED. RD. DIVISION	STATE	PROJECT	
2	OHIO	-	

82/100

LAK-640-2.56

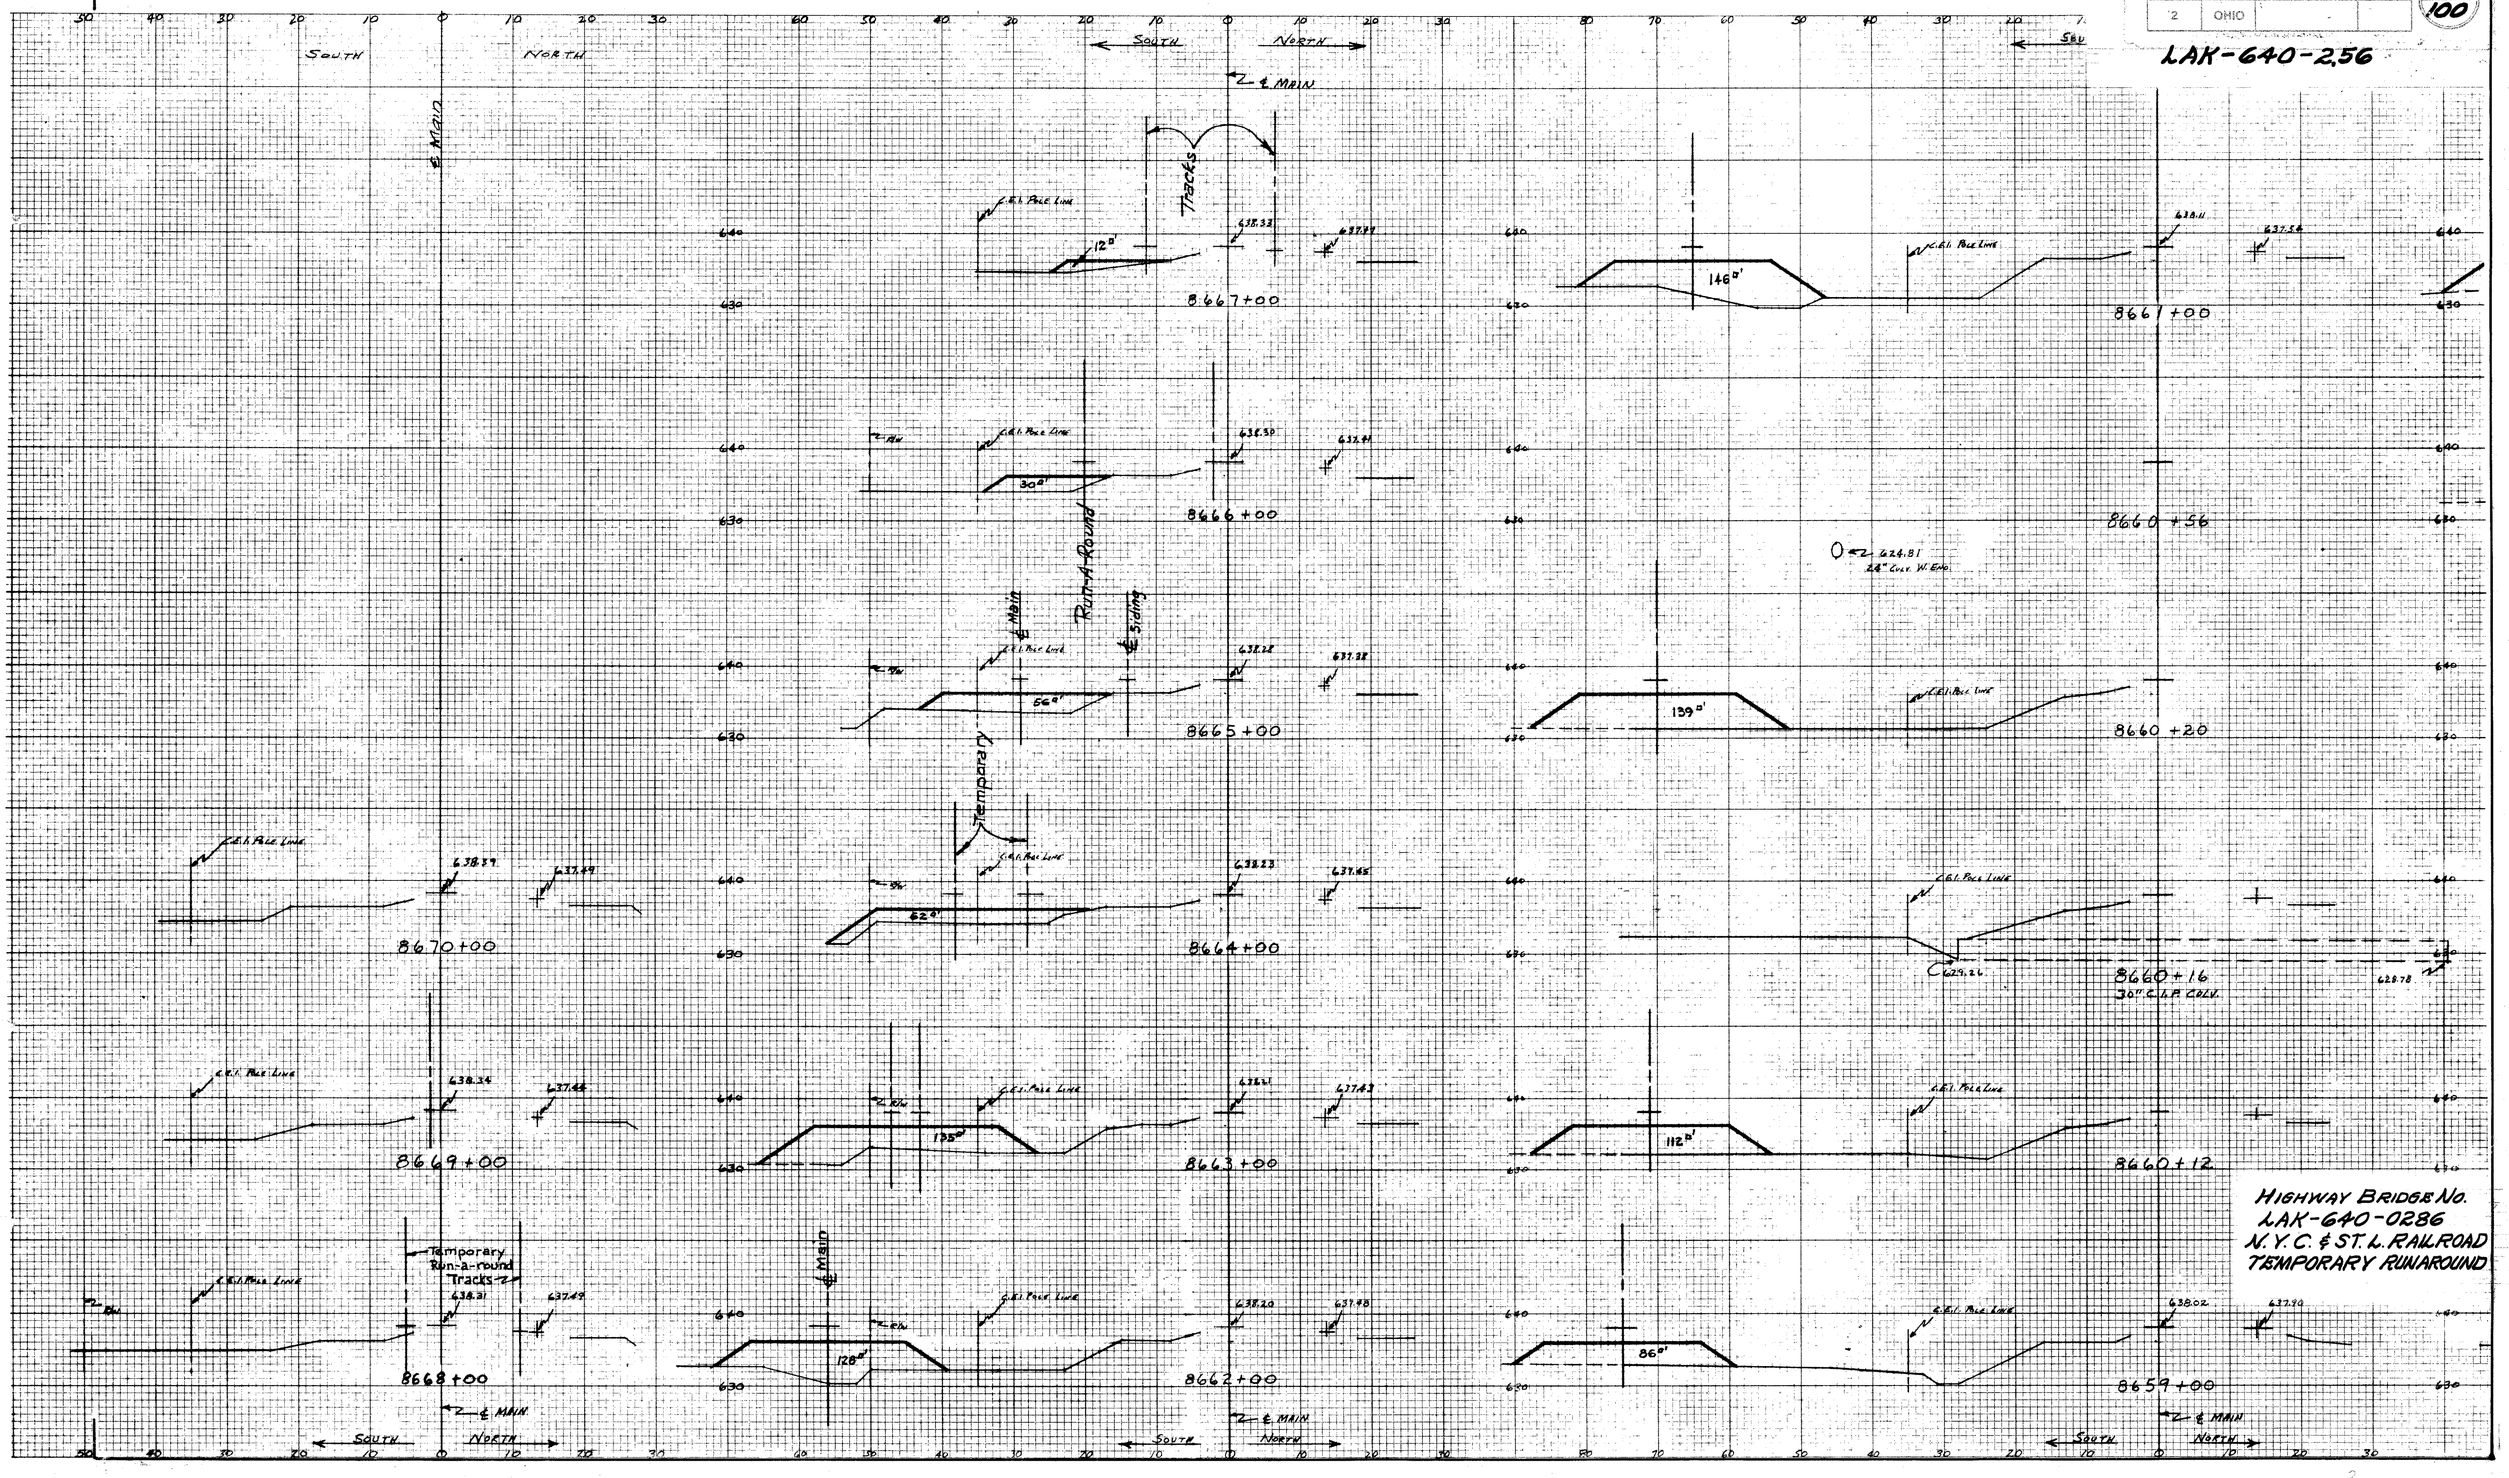

HIGHWAY BRIDGE NO.
LAK-640-0286
N.Y.C. & ST. L. RAILROAD
TEMPORARY RUNAROUND