FED. RD. DIVISION	STATE	PROJECT	
2	OHIO		

87/100

LAK-640-2.56

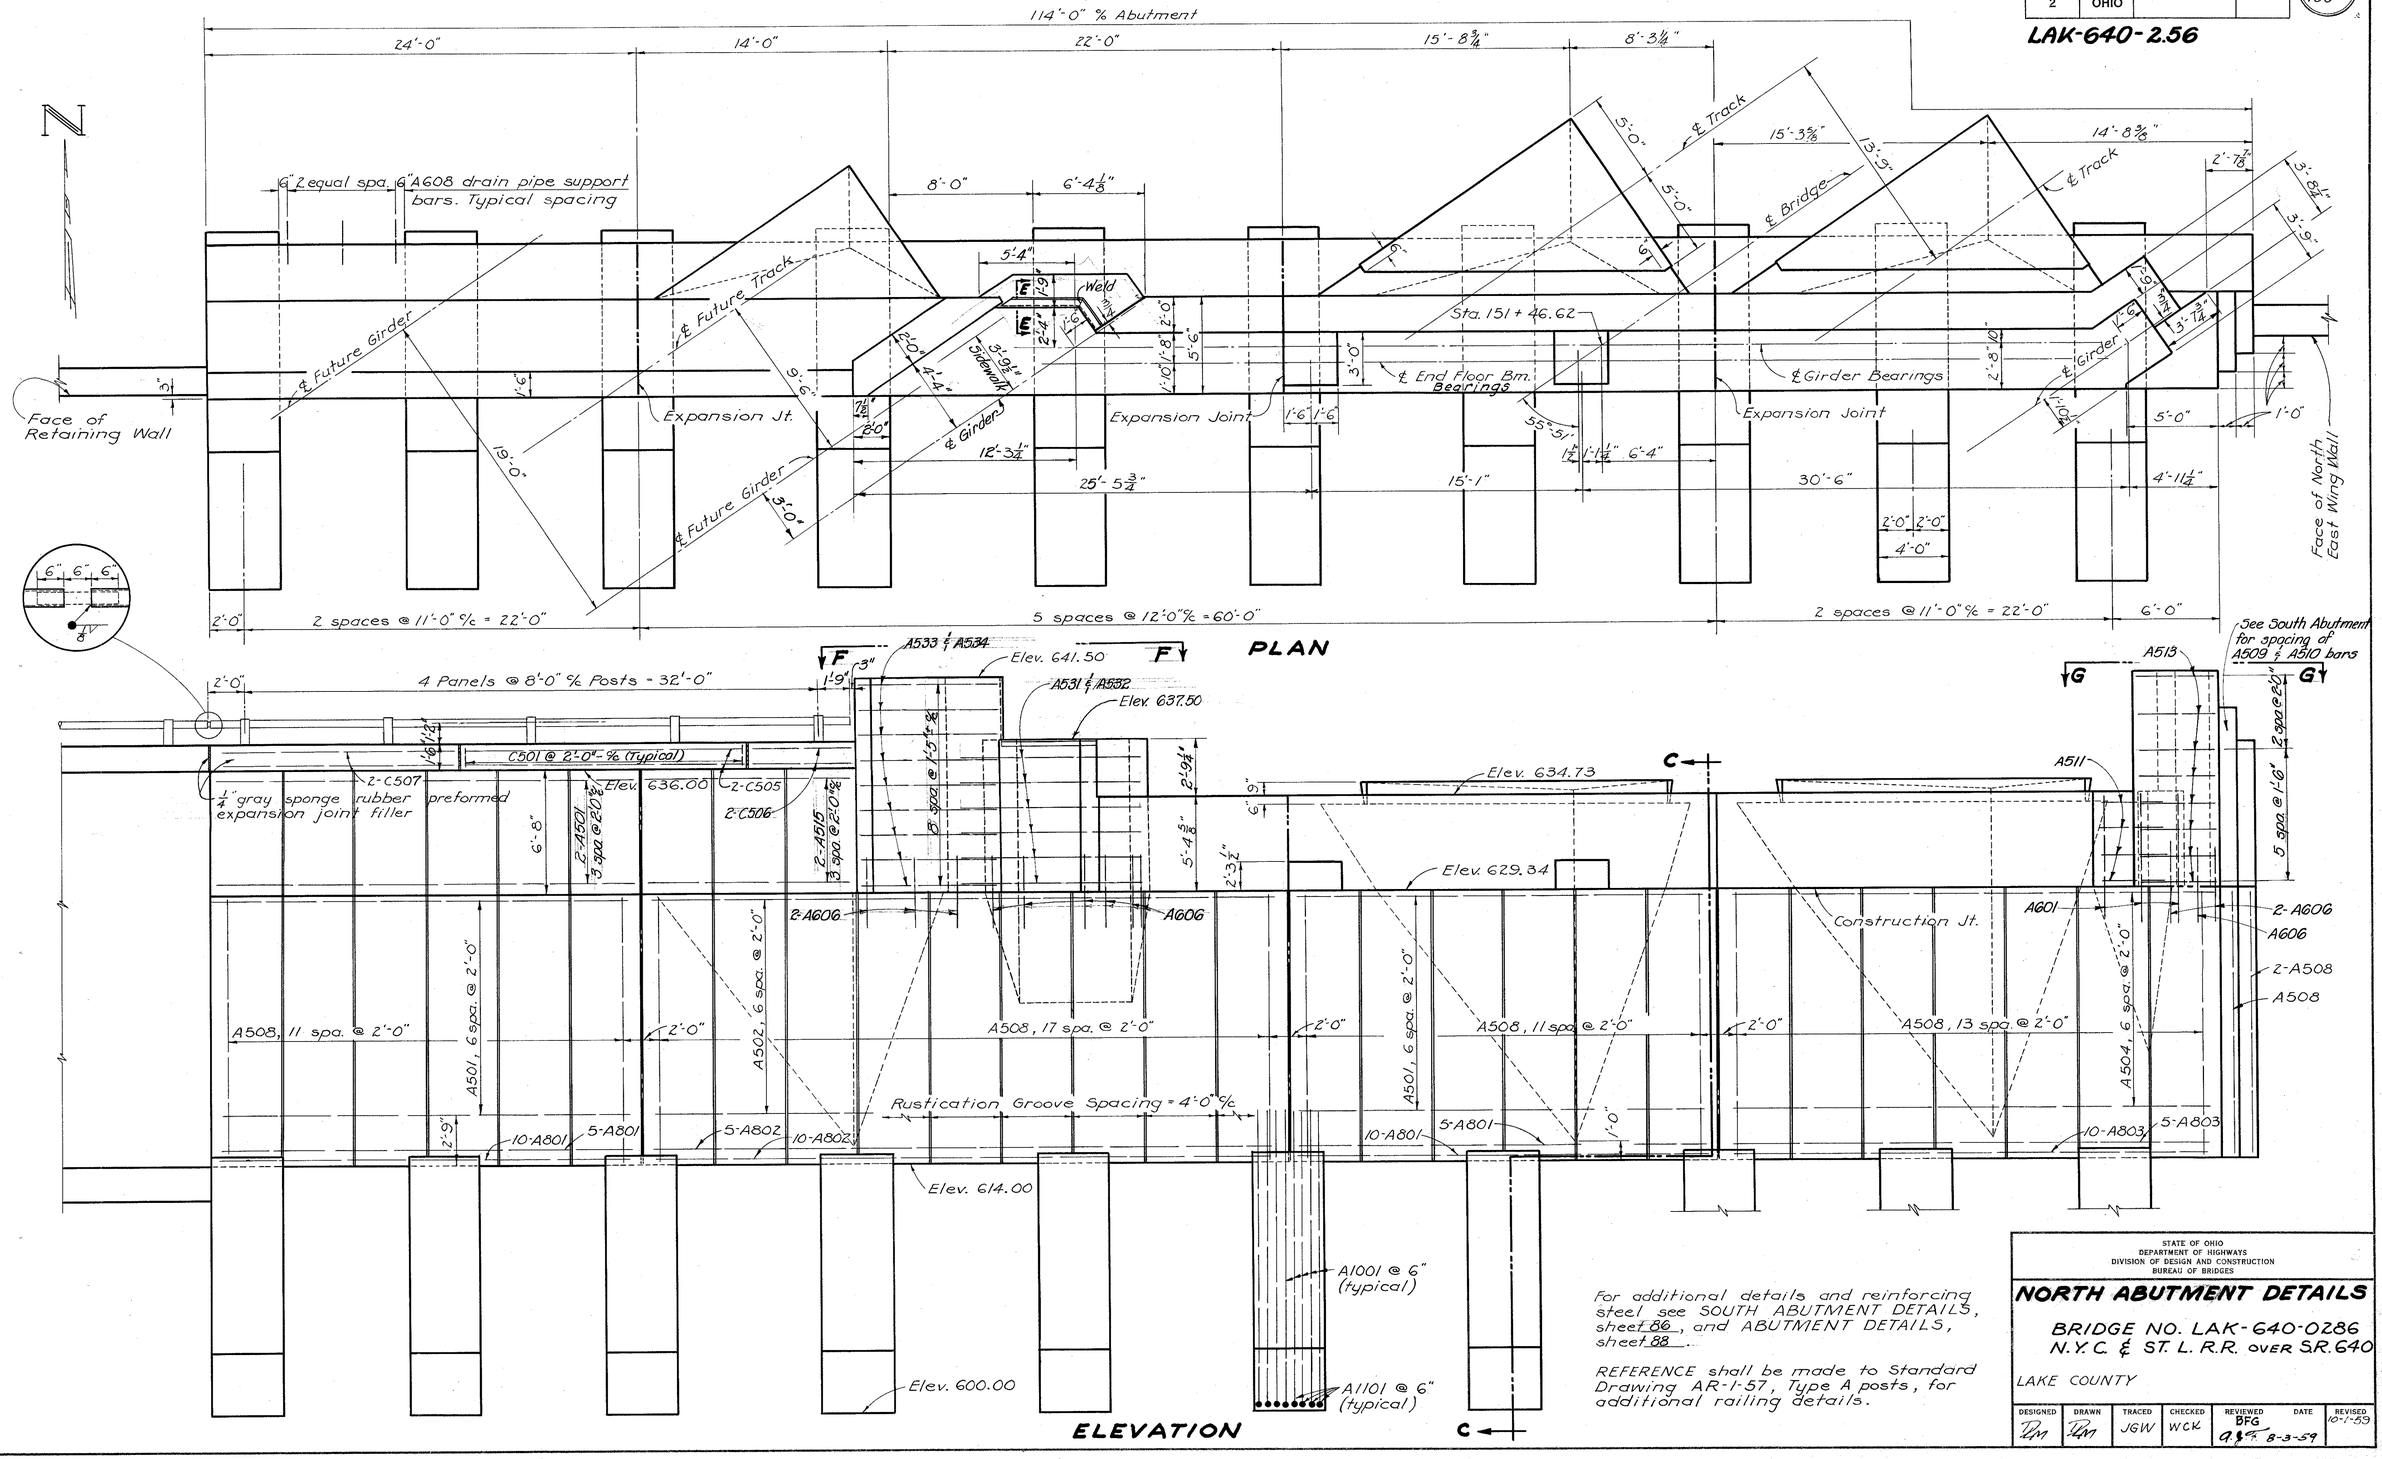

For additional details and reinforcing steel see SOUTH ABUTMENT DETAILS, sheet 86, and ABUTMENT DETAILS, sheet 88.

REFERENCE shall be made to Standard Drawing AR-1-57, Type A posts, for additional railing details.

STATE OF OHIO
DEPARTMENT OF HIGHWAYS
DIVISION OF DESIGN AND CONSTRUCTION
BUREAU OF BRIDGES

NORTH ABUTMENT DETAILS

BRIDGE NO. LAK-640-0286
N.Y.C. & ST. L. R.R. OVER S.R. 640

LAKE COUNTY

DESIGNED	DRAWN	TRACED	CHECKED	REVIEWED	DATE	REVISED
RM	RM	JGW	WCK	BFG	8-3-59	10-1-59