FED. RD. DIVISION	STATE	PROJECT	
2	OHIO		

94/100

LAK-640-256

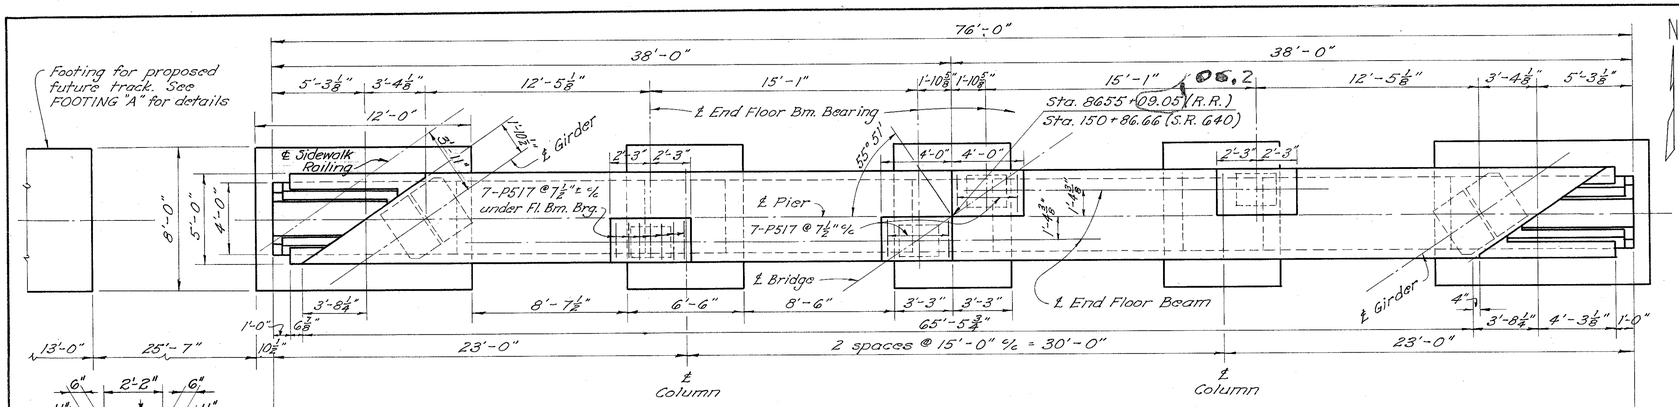

PLAN

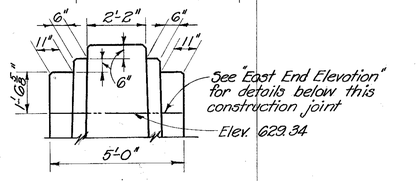

PART ELEVATION WEST END

NOTE: Special care shall be taken in placing reinforcing steel in pier pedestals and cap so as not to interfere with anchor bolts in the end floor beam and girder bearings.

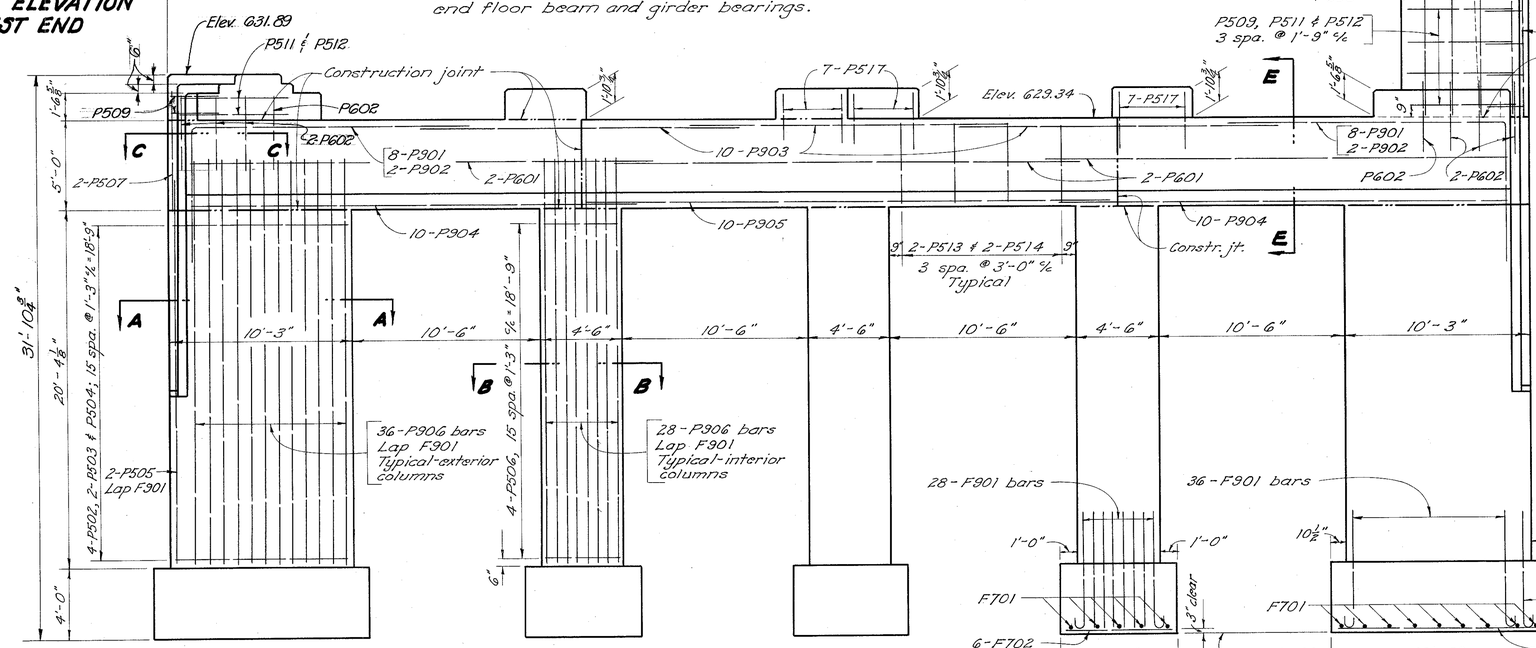

ELEVATION

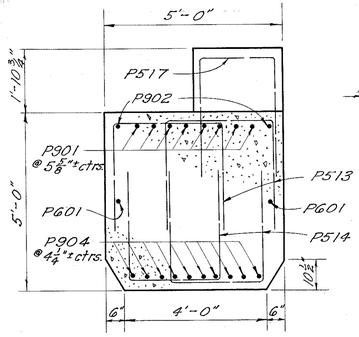

SECTION E-E

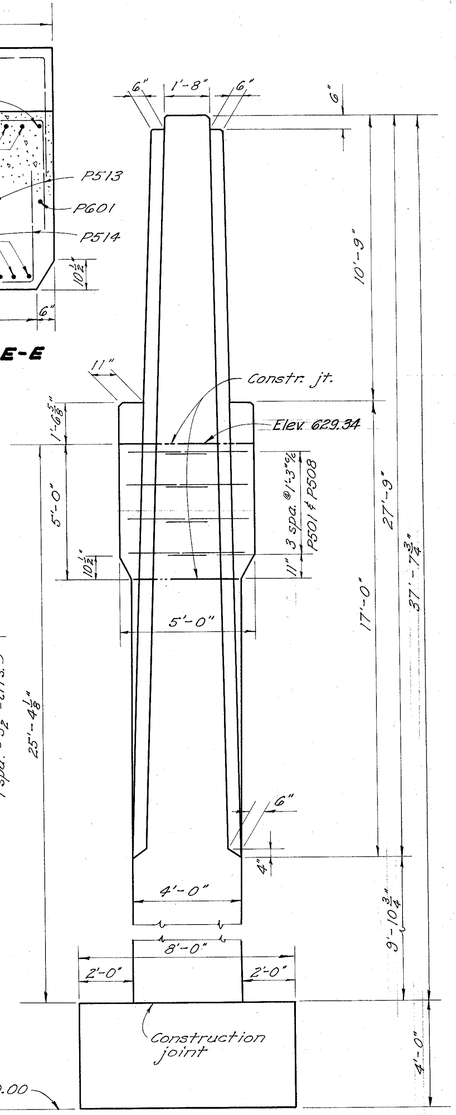

EAST END ELEVATION

PLAN

* F902 bars shall be hot dipped galvanized.

ELEVATION FOOTING "A"

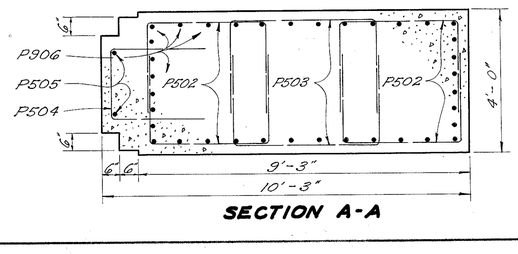

SECTION A-A

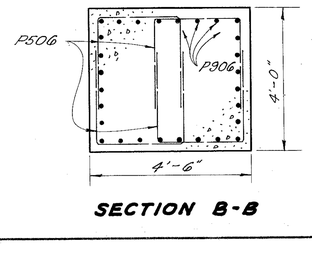

SECTION B-B

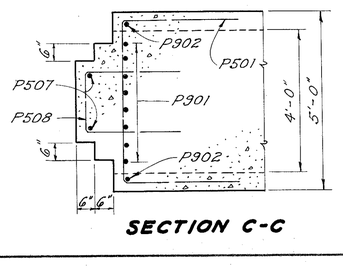

SECTION C-C

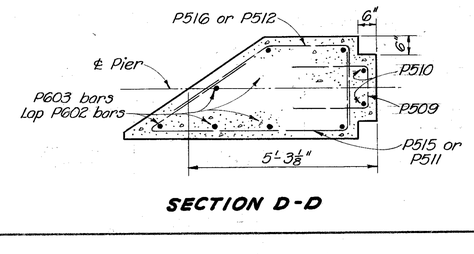

SECTION D-D

STATE OF OHIO
DEPARTMENT OF HIGHWAYS
DIVISION OF DESIGN AND CONSTRUCTION
BUREAU OF BRIDGES

PIER DETAILS

BRIDGE NO. LAK-640-0286
N.Y.C. & St. L. R.R. over S.R. 640

LAKE COUNTY — Sta. 150+86.66

DESIGNED	DRAWN	TRACED	CHECKED	REVIEWED	DATE	REVISED
N.E.Y.	N.E.Y.	PROSS	W.C.K.	B.F.G. C.S.K.	8-3-59	10-1-59 11-19-59