SODDING		END AREA		VOLUME		CALCULATED RLB / CHECKED WDB
END WIDTH	SQUARE METERS	CUT	FILL	CUT	FILL	
7.8		3.6	0.8			
				38	4	
6.5		3.9	0.0			
	72.0					
	72.0 SHEET TOTAL			38	4	

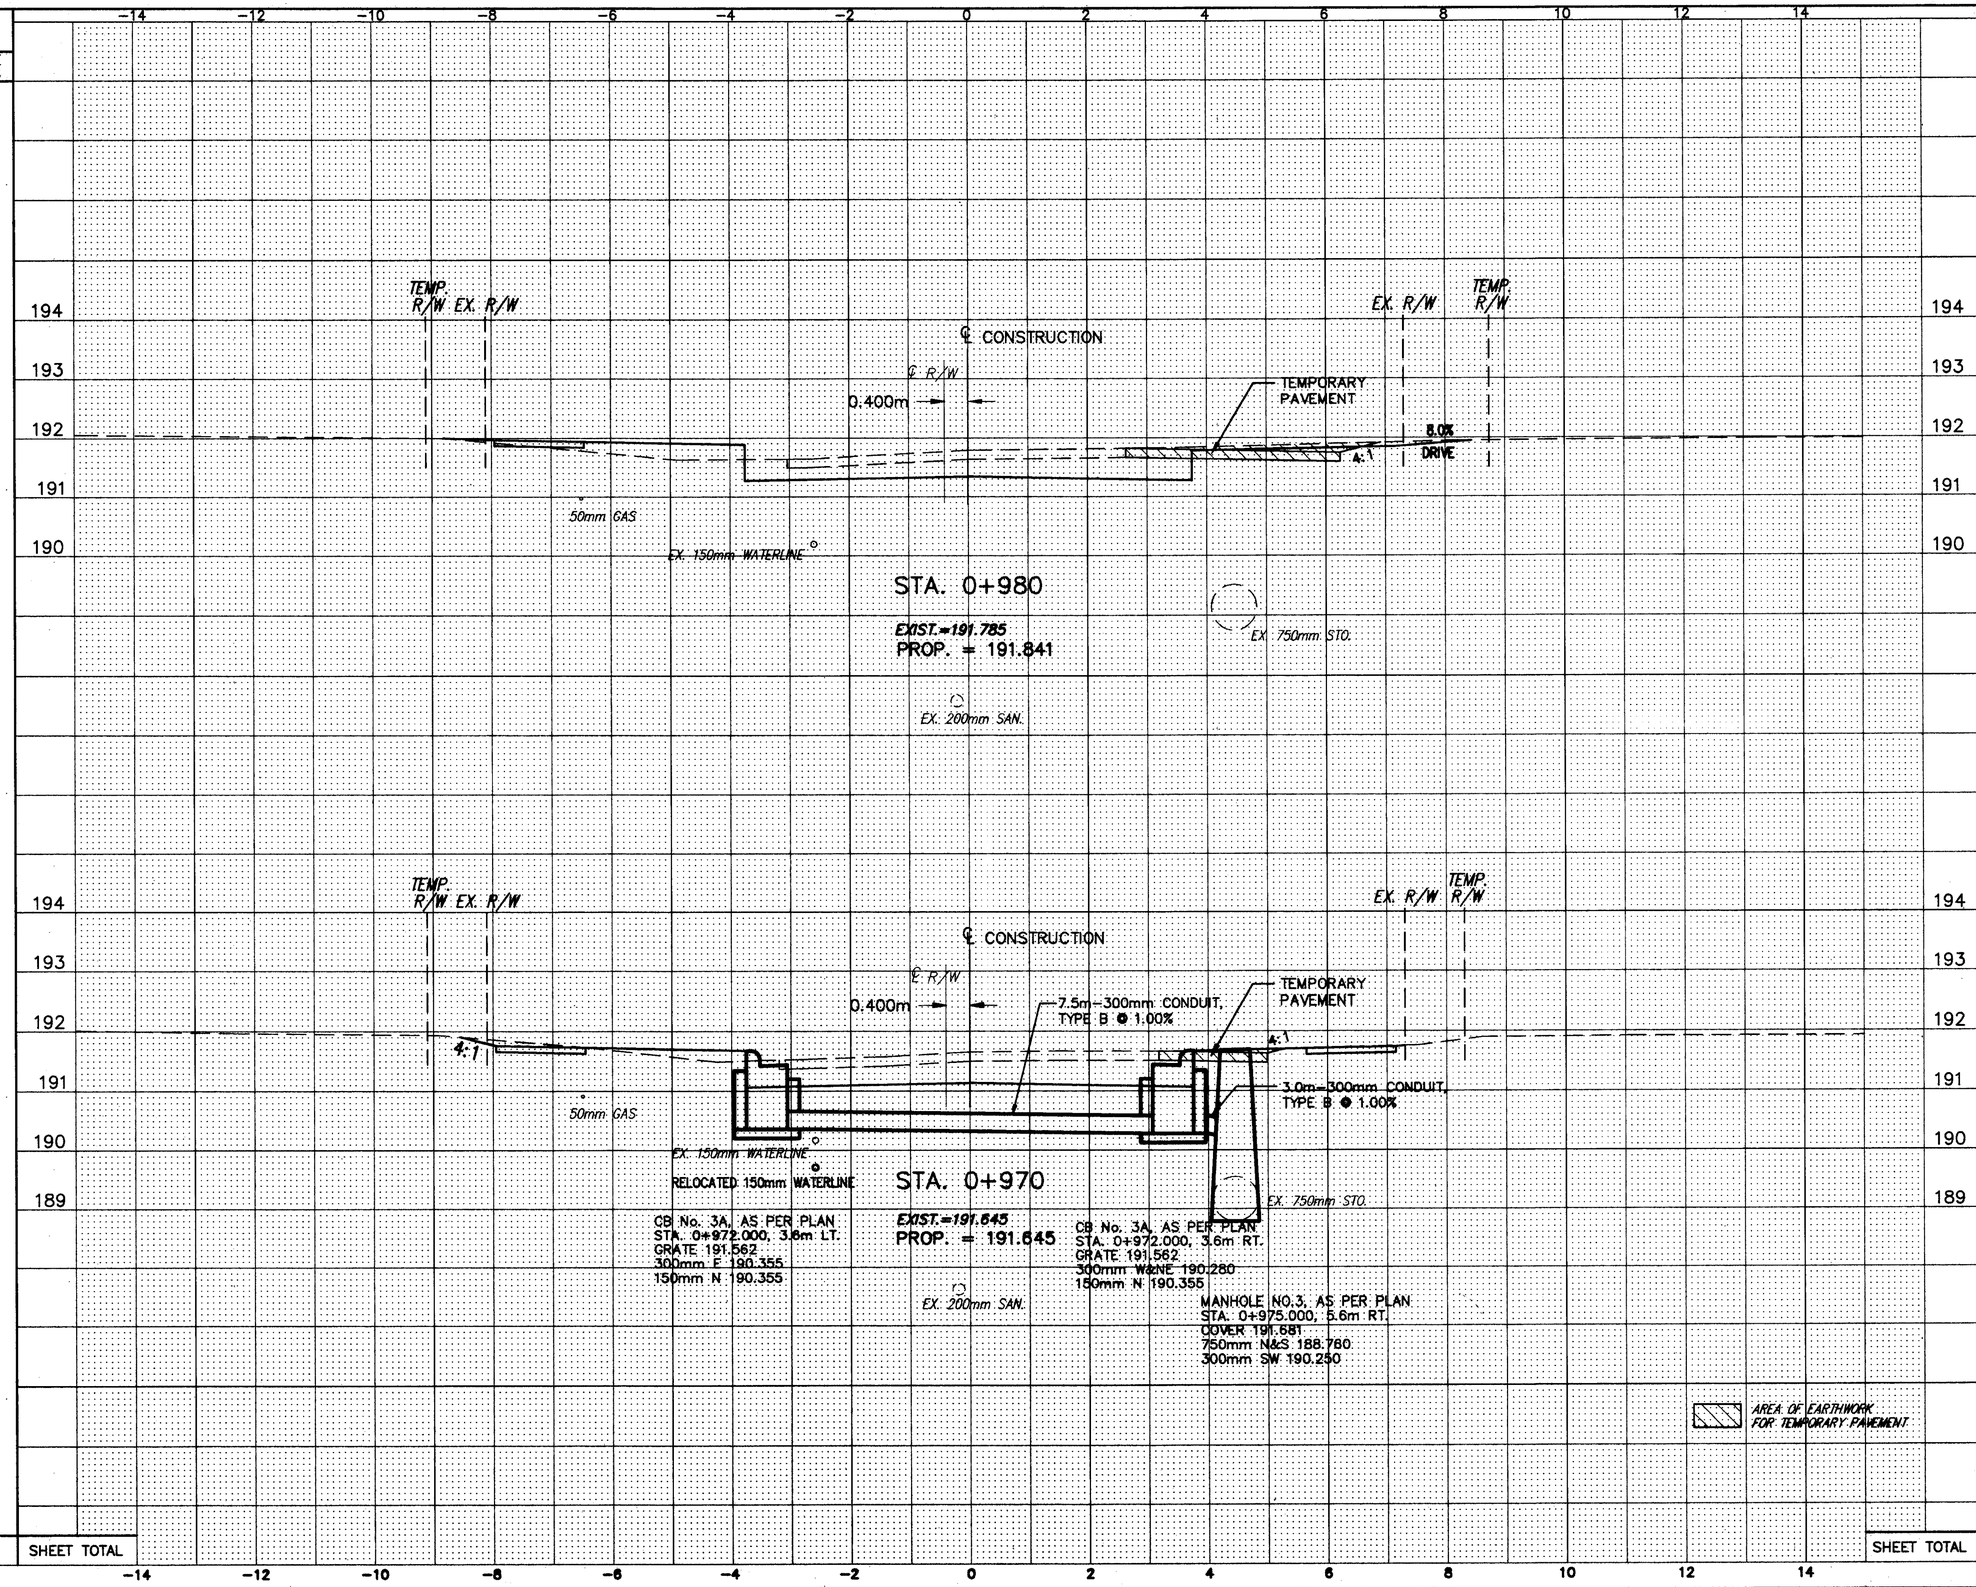

CROSS SECTIONS
EAST 355th STREET

LAK - 640 - 2.865 (1.78)

112/189

H:\1998\98208\DWG\14199GXX.DWG