SODDING	
END WIDTH	SQUARE METERS
2.7	
	40.0
5.3	
	40.0

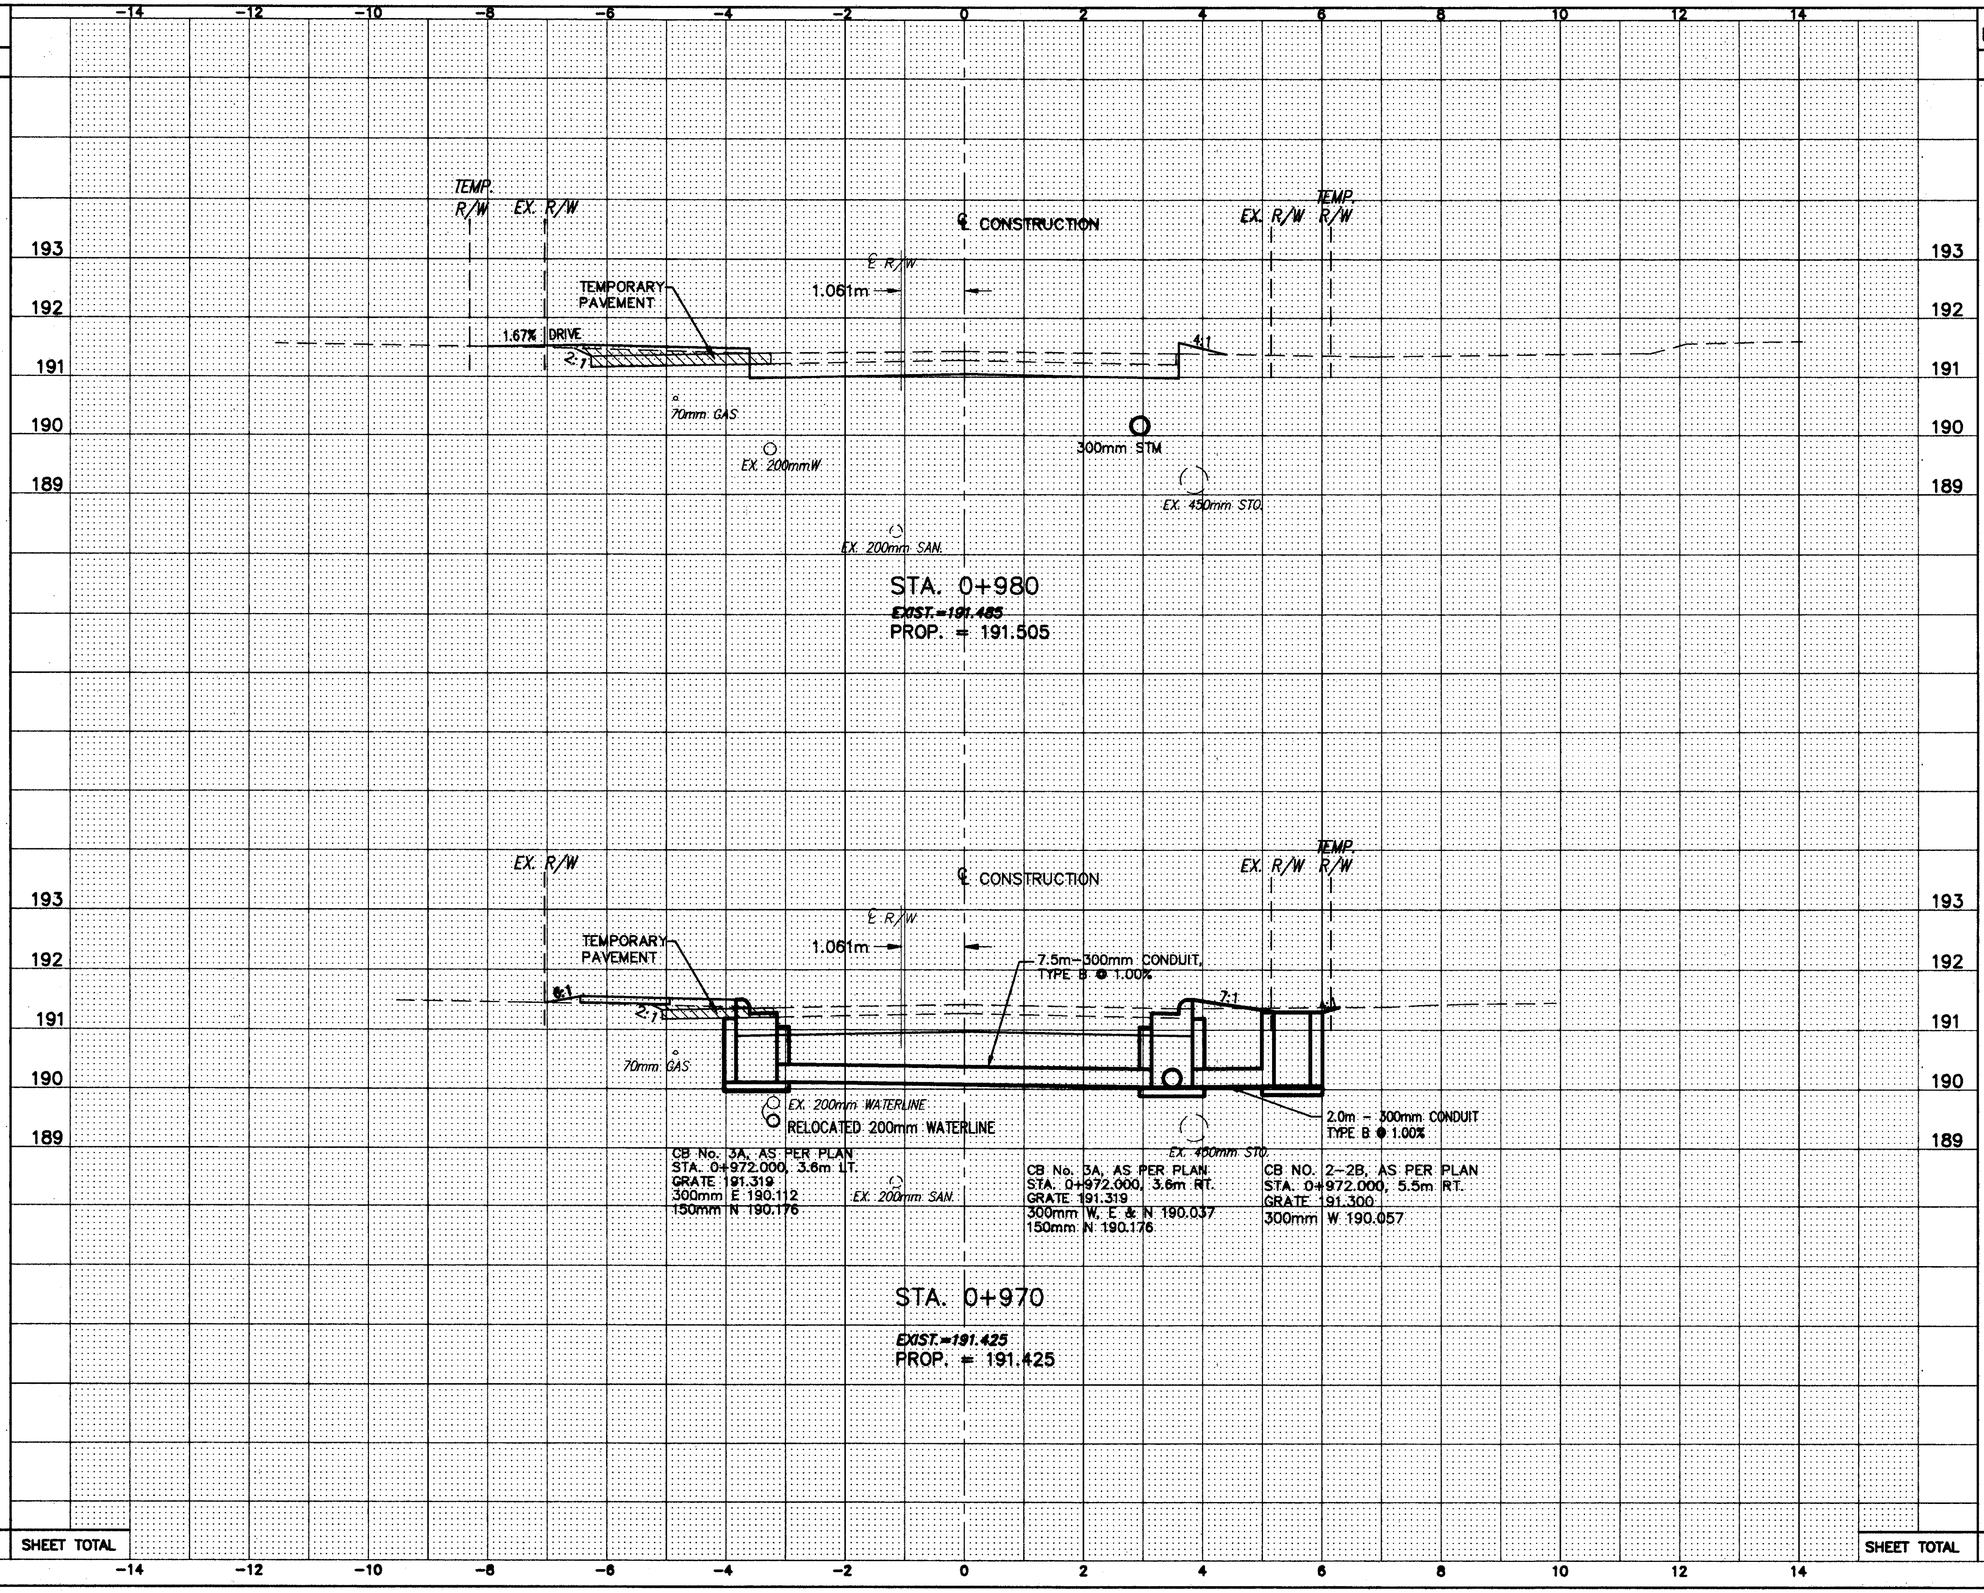

END AREA		VOLUME	
CUT	FILL	CUT	FILL
2.9	0.4		
3.4	0.4		
SHEET TOTAL		32	4

CALCULATED RLB
CHECKED WDB

CROSS SECTIONS
EAST 363rd STREET

LAK - 640 - 2865 (178)

121
189

H:\1998\98208\DWG\14199XFF.DWG