SODDING END WIDTH	SODDING SQUARE METERS
5.3	
	50.0
4.7	
	45.0
4.2	
	95.0

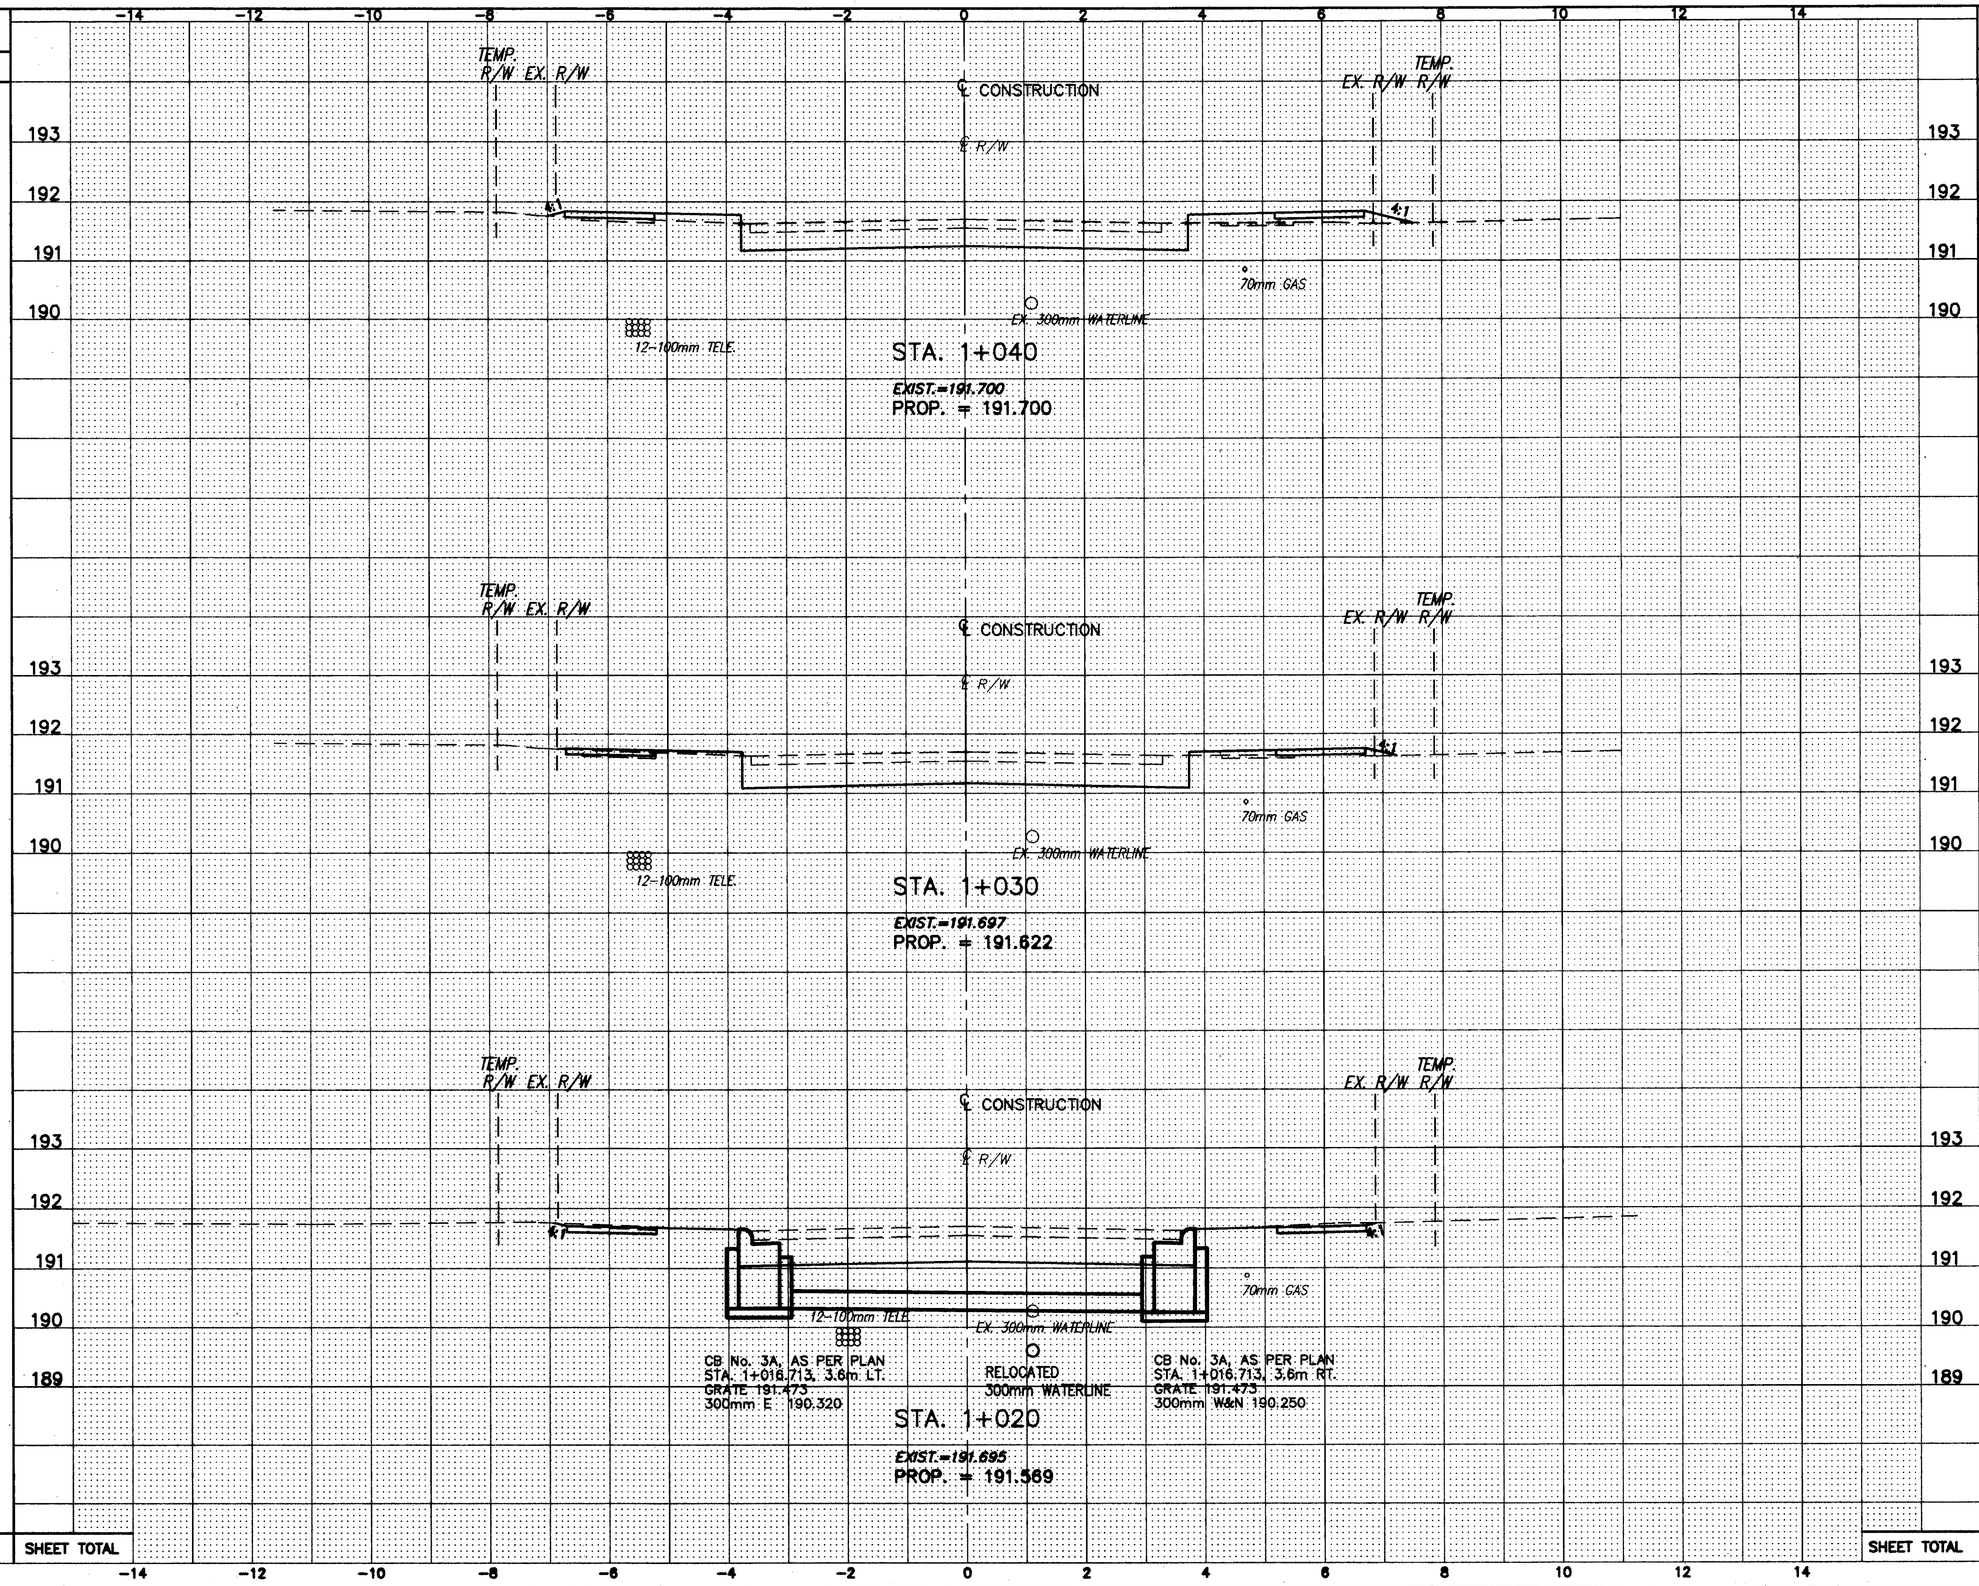

END AREA CUT	END AREA FILL	VOLUME CUT	VOLUME FILL
3.5	1.0		
		38	7
4.0	0.4		
		42	2
4.4	0.0		
SHEET TOTAL		80	9

CALCULATED RLB
CHECKED WDB

CROSS SECTIONS
EAST 364th STREET

LAK - 640 - 4.442 (2.76)

H:\1998\98208\DWG\14199XGC.DWG