PAVEMENT MARKING LEGEND	
(A)	– LANE LINE
(B)	– CENTER LINE
(C)	– CHANNELIZING LINE
(D)	– STOP LINE
(E)	– CROSSWALK LINE
(F)	– TRANSVERSE LINE
(G)	– LANE ARROW
(H)	– WORD ON PAVEMENT "ONLY"
(J)	– 4" DOTTED LINE
(K)	– ISLAND MARKING
(L)	– EDGE LINE

FOR INTERCONNECT PLAN SEE SHEET T4.
FOR SIGNAL PLAN SEE SHEET T6.

+XXX DENOTES STATIONING ALONG S.R. 91

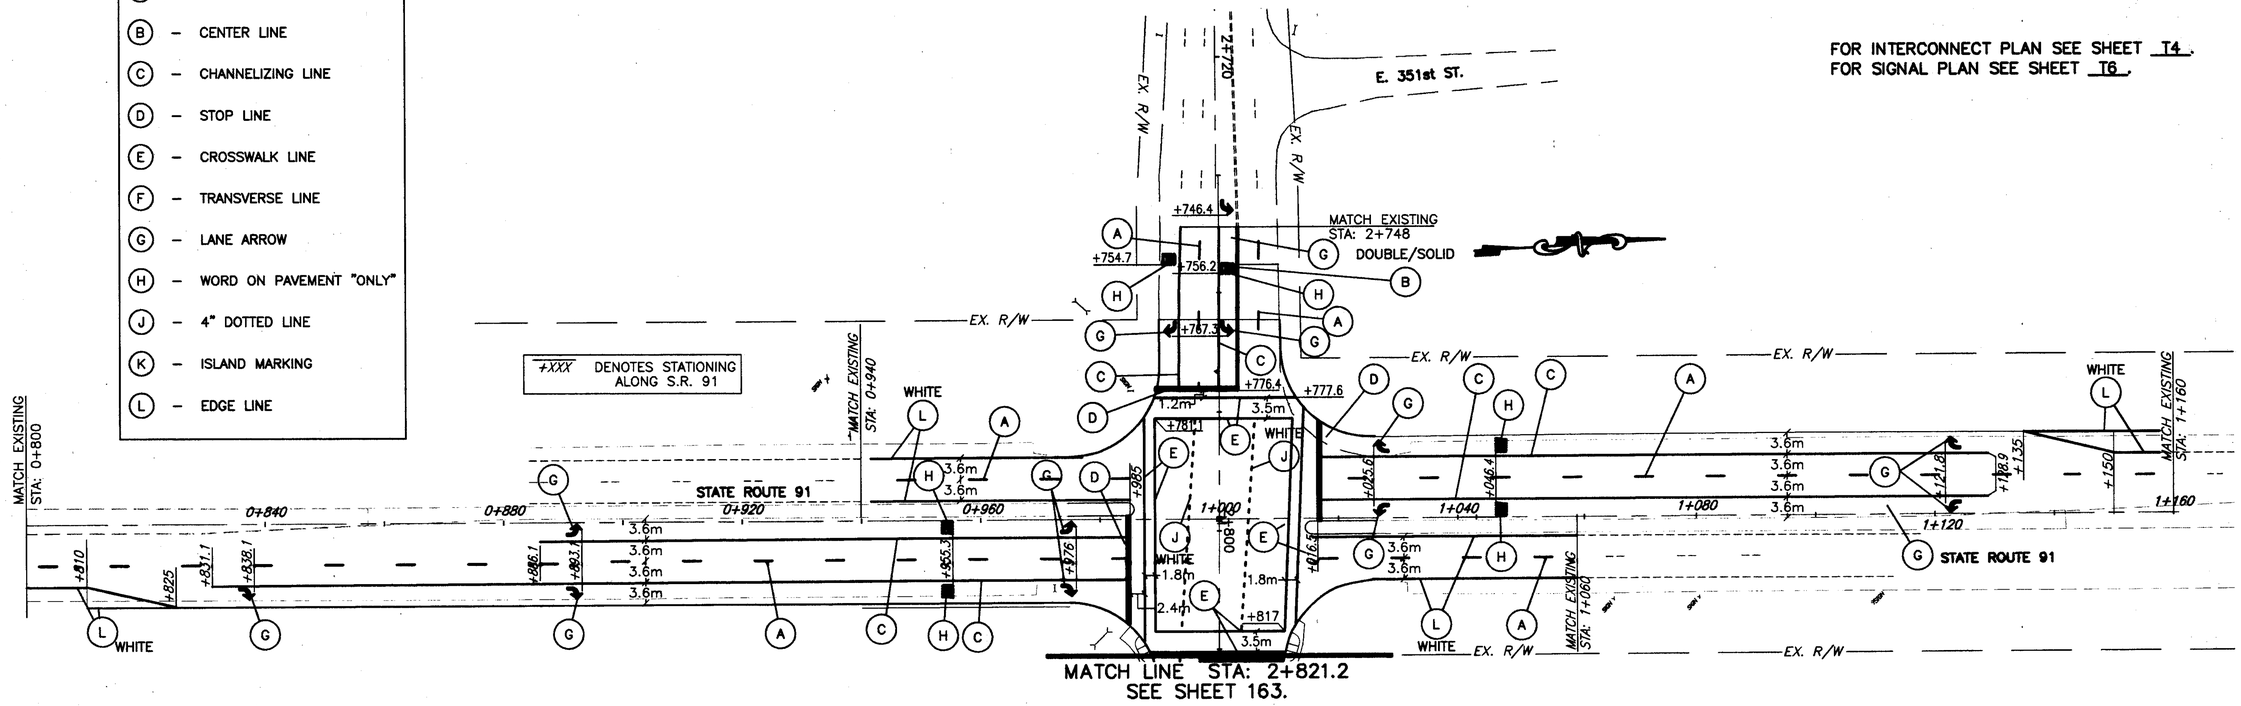

SIGN LEGEND			
PROPOSED SIGN	EXISTING SIGN TO BE REMOVED	EXISTING SIGN TO BE REMOVED & REUSED	EXISTING SIGN TO REMAIN
CODE SIZE STA, OFFSET	CODE SIZE STA, OFFSET	CODE SIZE STA, OFFSET	CODE SIZE STA, OFFSET

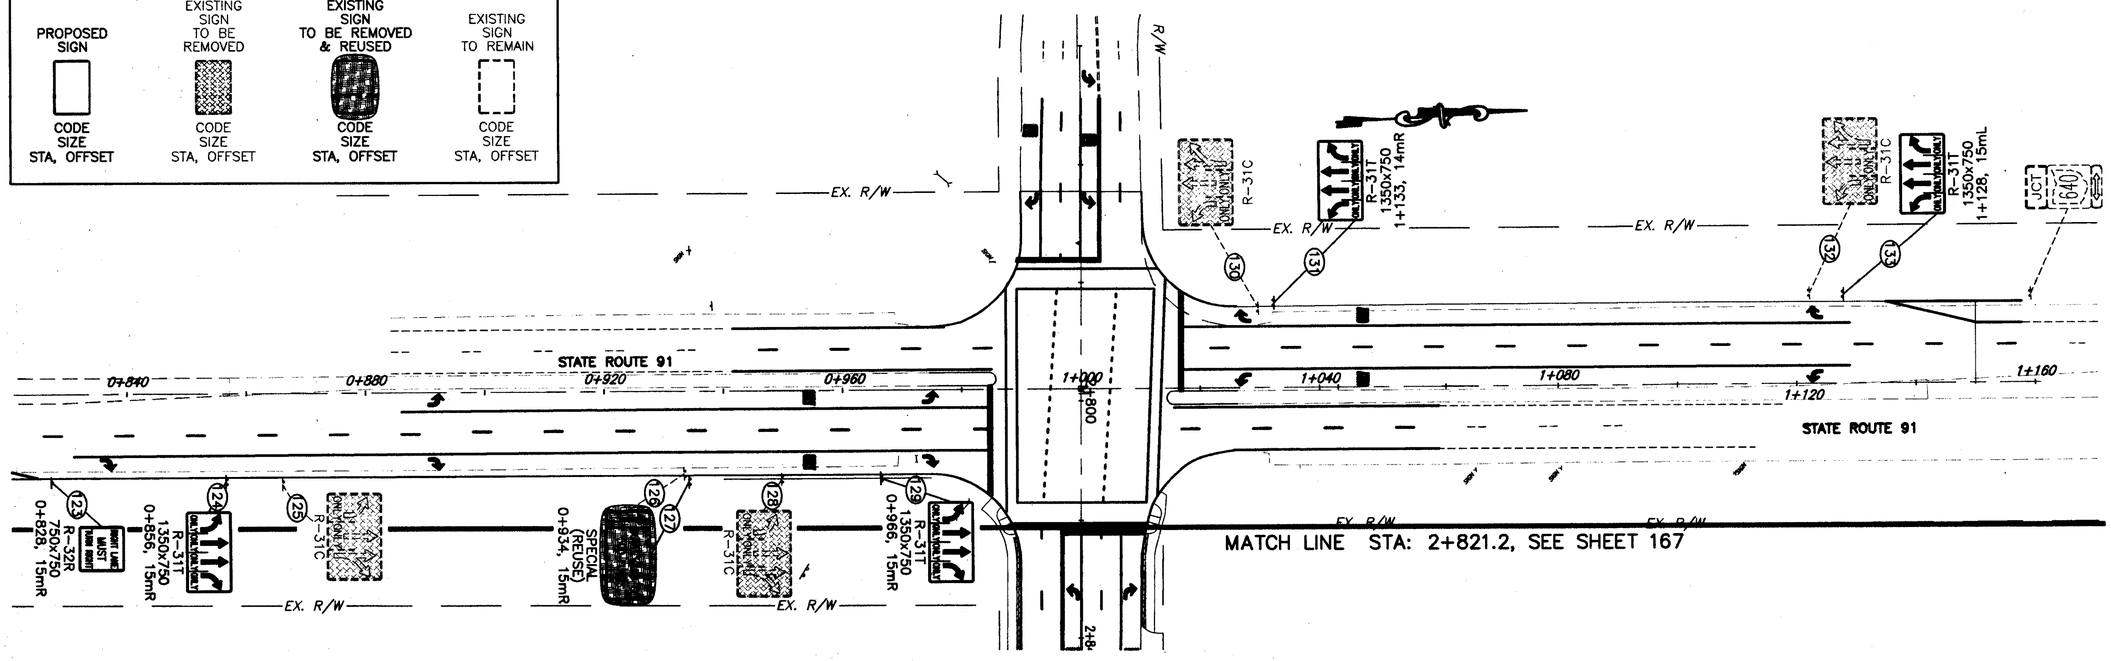

HORIZONTAL SCALE IN METERS

CALC. BY: LML
CHECKED BY: IMH

PAVEMENT MARKING AND SIGNING PLAN - S.R. 91

LAK-640-2.865 (1.78)

H:\1998\98208\DWG\MOT_TRAF\98208PMS.DWG (PLOT-1)