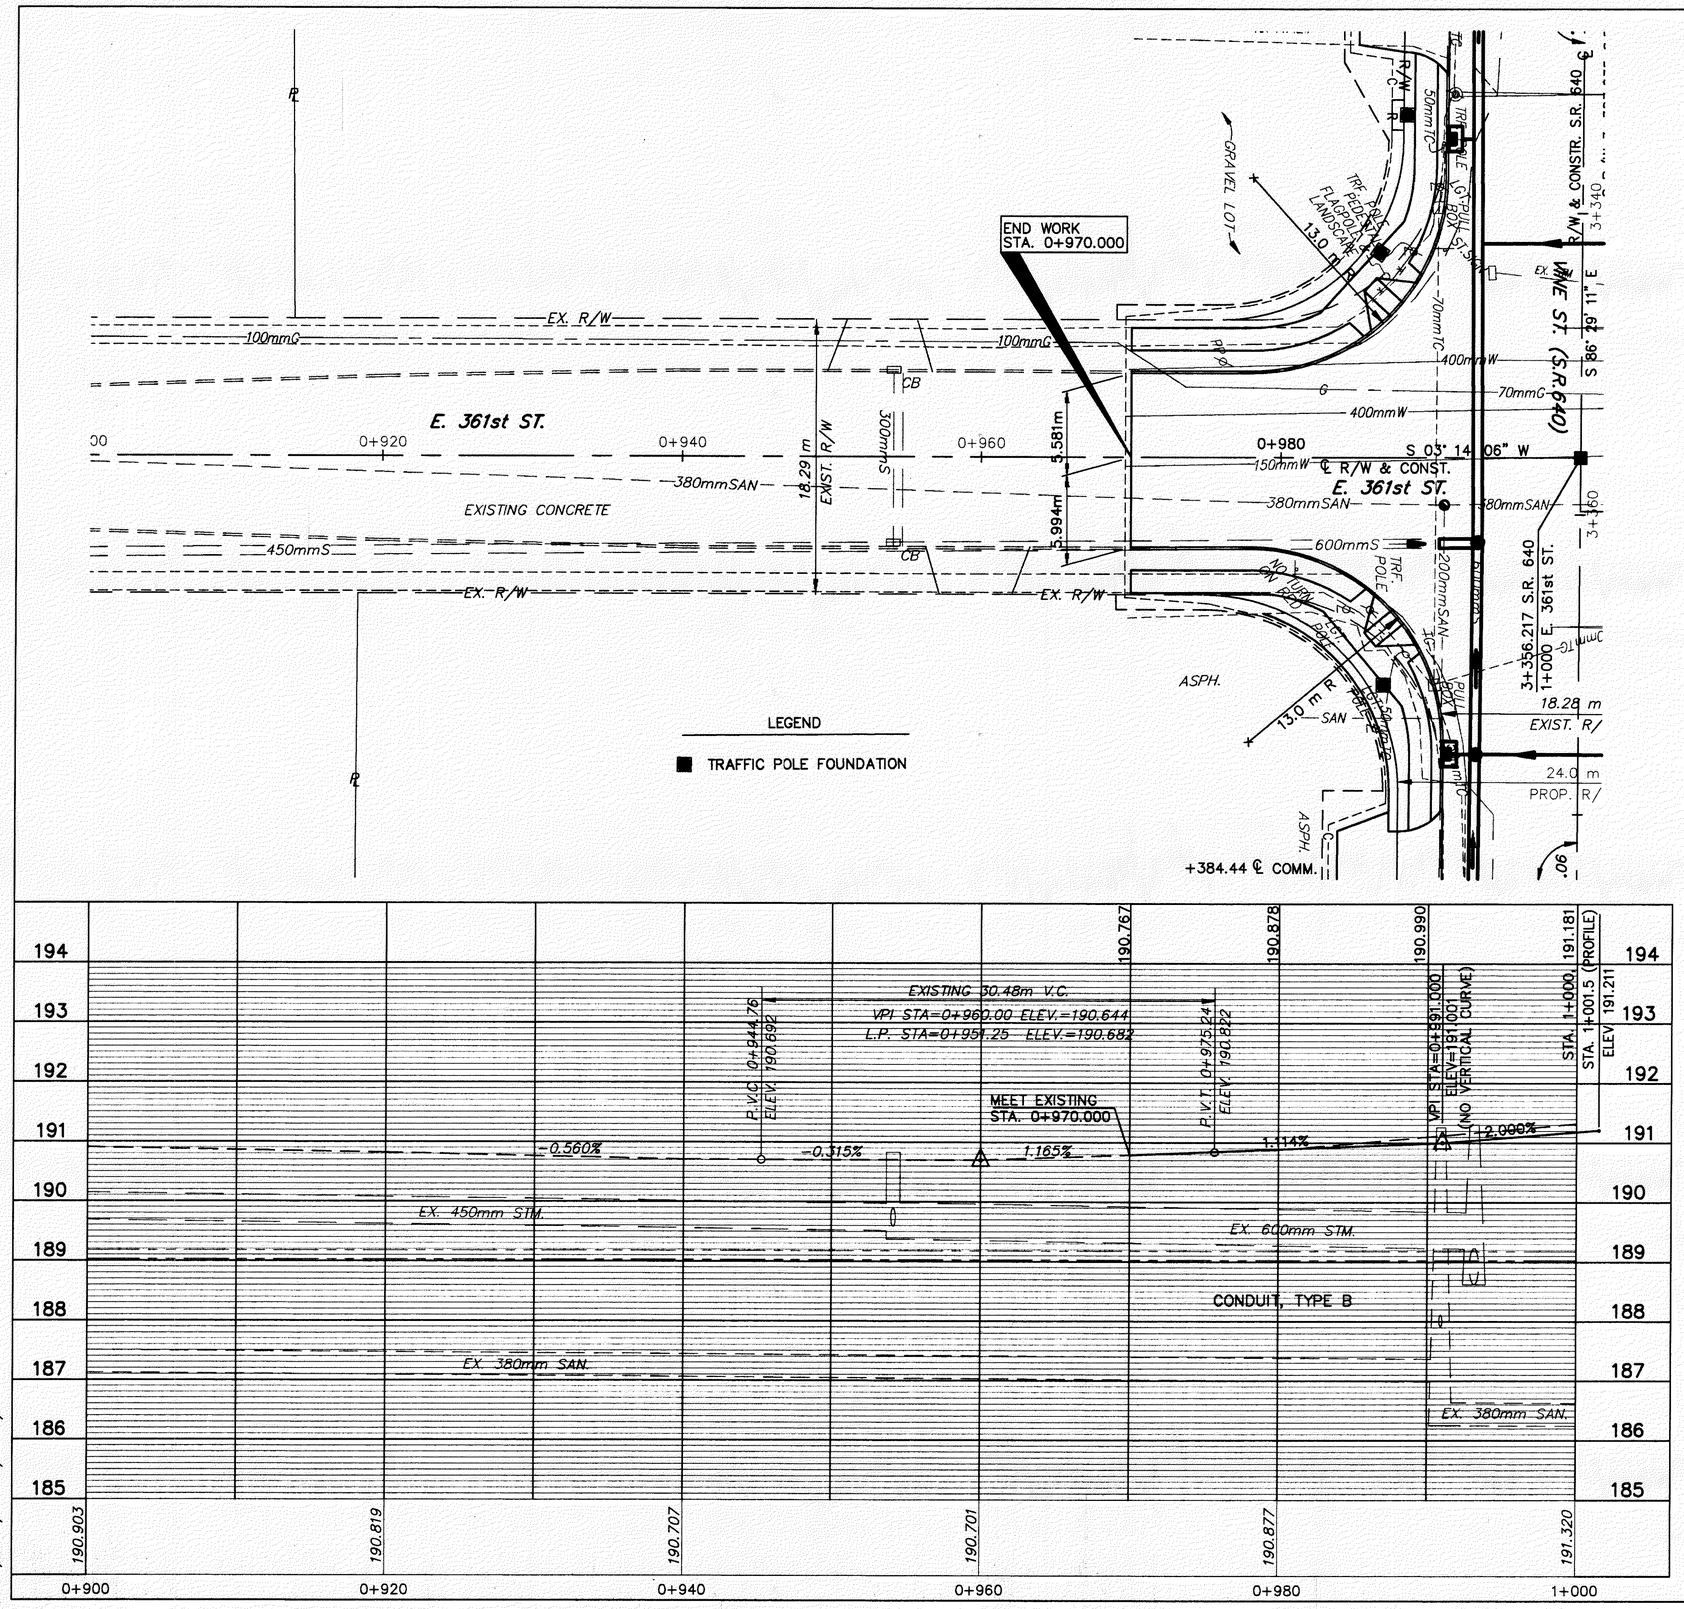

FOR TYPICAL SECTIONS, SEE SHEETS 3–7
FOR ROADWAY, DRAINAGE AND SANITARY QUANTITIES, SEE SHEET 104
FOR CROSS SECTIONS AND PIPE PROFILES, SEE SHEETS 111–122
FOR INTERSECTION DETAILS, SEE SHEETS 123–129
FOR DRIVEWAY PROFILES, SEE SHEETS 130–137
FOR DRIVEWAY DETAILS, SEE SHEET 138
FOR DRAINAGE DETAILS, SEE SHEETS 139–140
FOR WATER WORK DETAILS, SEE SHEETS 141–144
FOR MONUMENT LOCATIONS, SEE SHEET 2
FOR SIGNAL PLAN, SEE SHEETS 150–158
FOR SIGNING PLAN, SEE SHEETS 165–168
FOR PAVEMENT MARKING DETAILS, SEE SHEET 159–164
FOR SAW CUT AT EXISTING PARKING LOTS, SEE SHEET 138
FOR SUB–SUMMARIES, SEE SHEETS 32–43

N

HORIZONTAL
SCALE IN METERS

CALC. BY:
CHECKED BY:

PLAN AND PROFILE
EAST 361st STREET

LAK – 640 – 2.865 (1.78)

H:/1998/98208/SDSK/E361.DWG