SODDING		END AREA		VOLUME		CALCULATED RLB	CHECKED WDB
END WIDTH	SQUARE METERS	CUT	FILL	CUT	FILL		
7.8		3.6	0.8				
	72.0			38	4		
6.5		3.9	0.0				
	72.0	SHEET TOTAL		SHEET TOTAL			

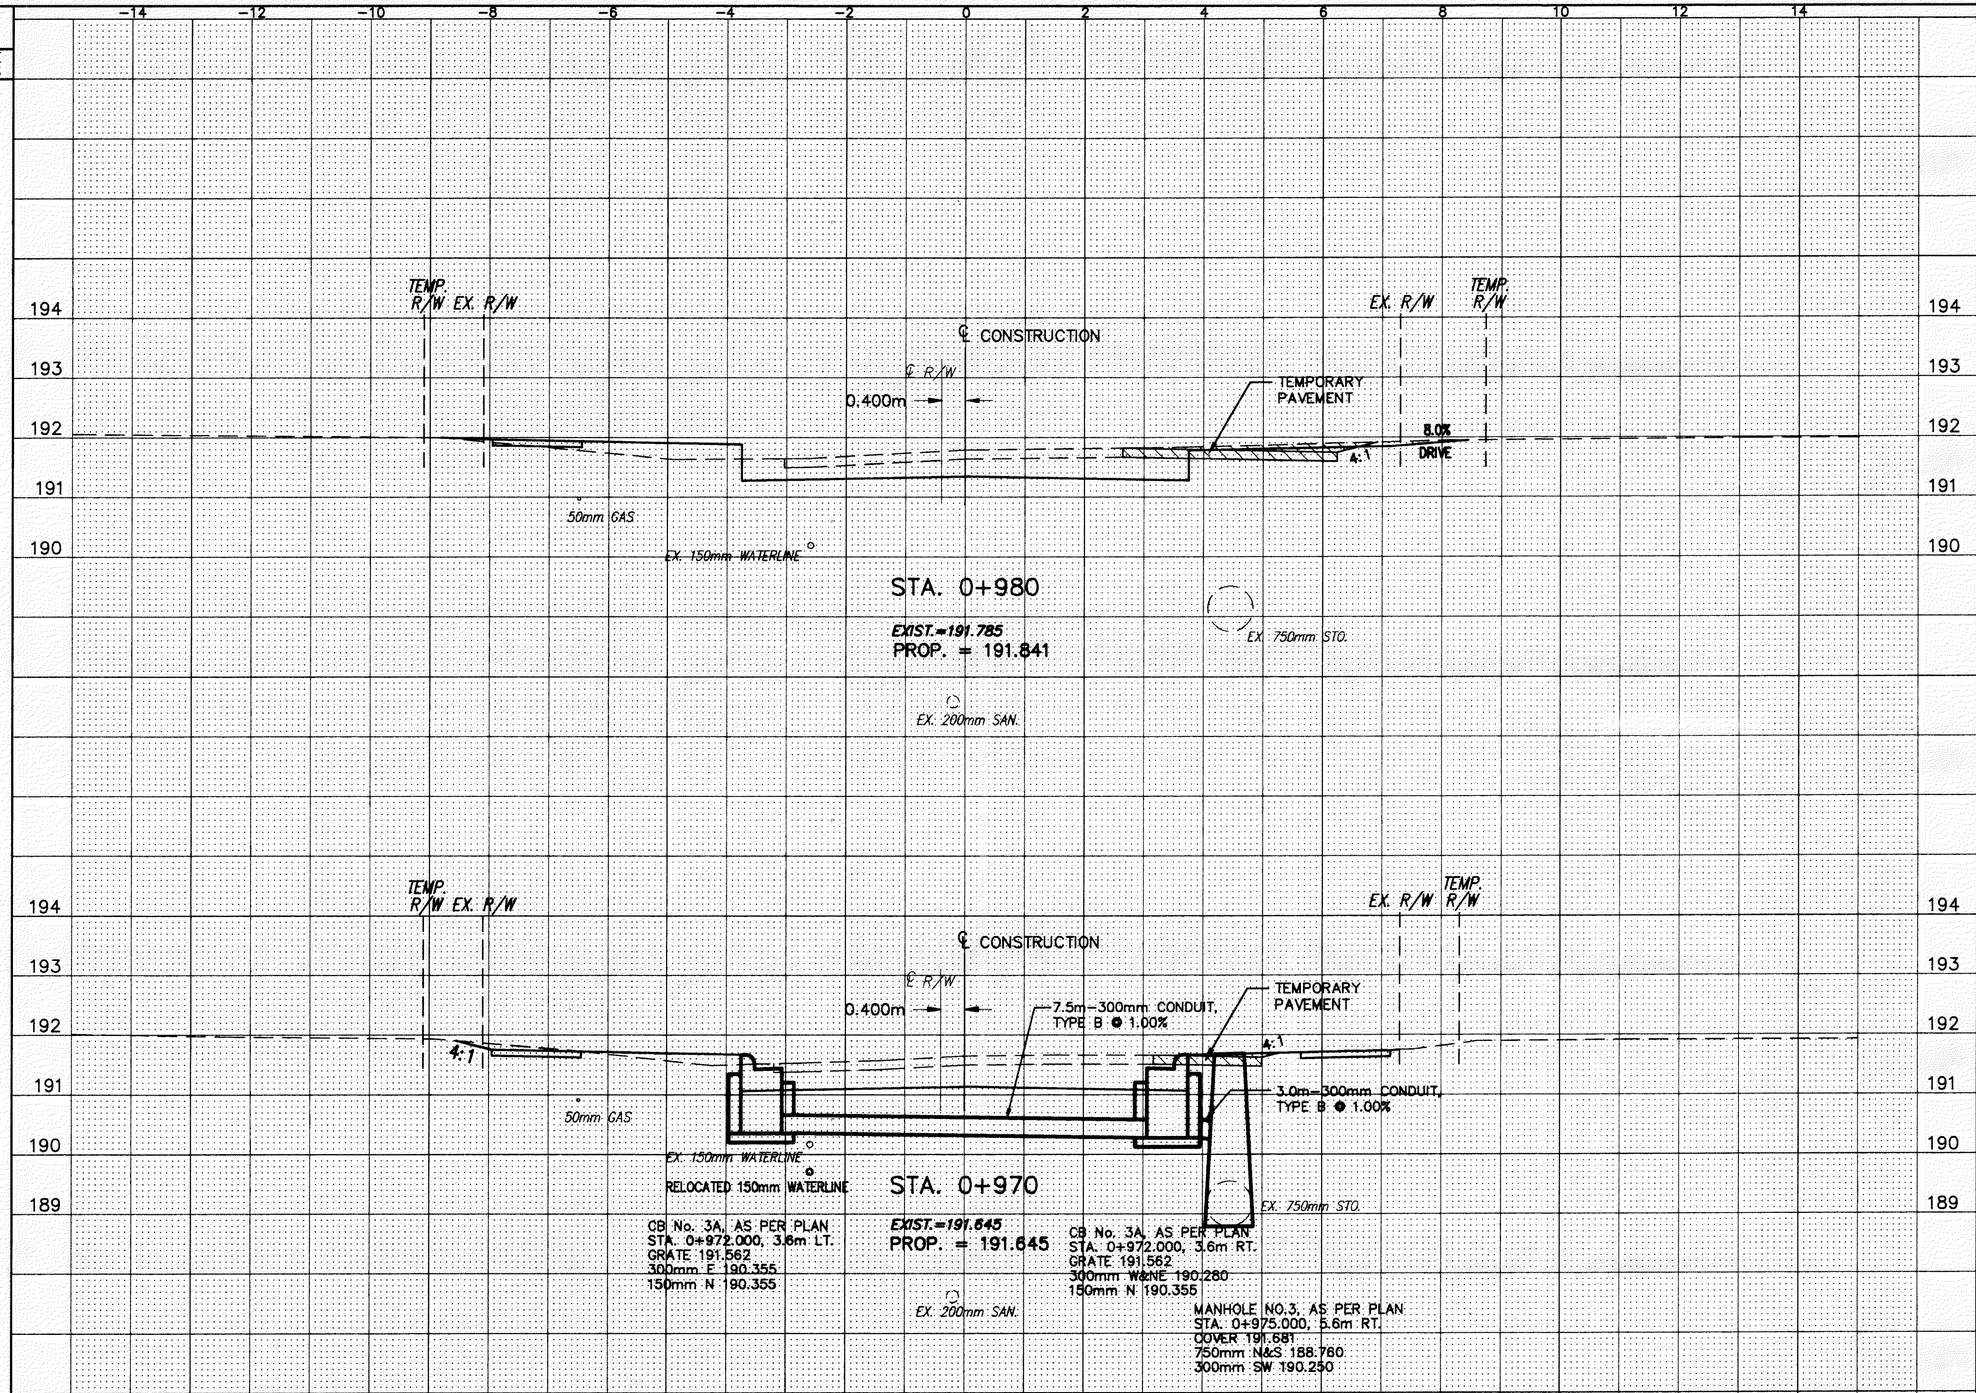

CROSS SECTIONS
EAST 355th STREET

LAK - 640 - 2865 (178)

112
189

H:\1998\98208\DWG\14199GXX.DWG