SODDING		END AREA		VOLUME		CALCULATED RLB	CHECKED WDB
END WIDTH	SQUARE METERS	CUT	FILL	CUT	FILL		

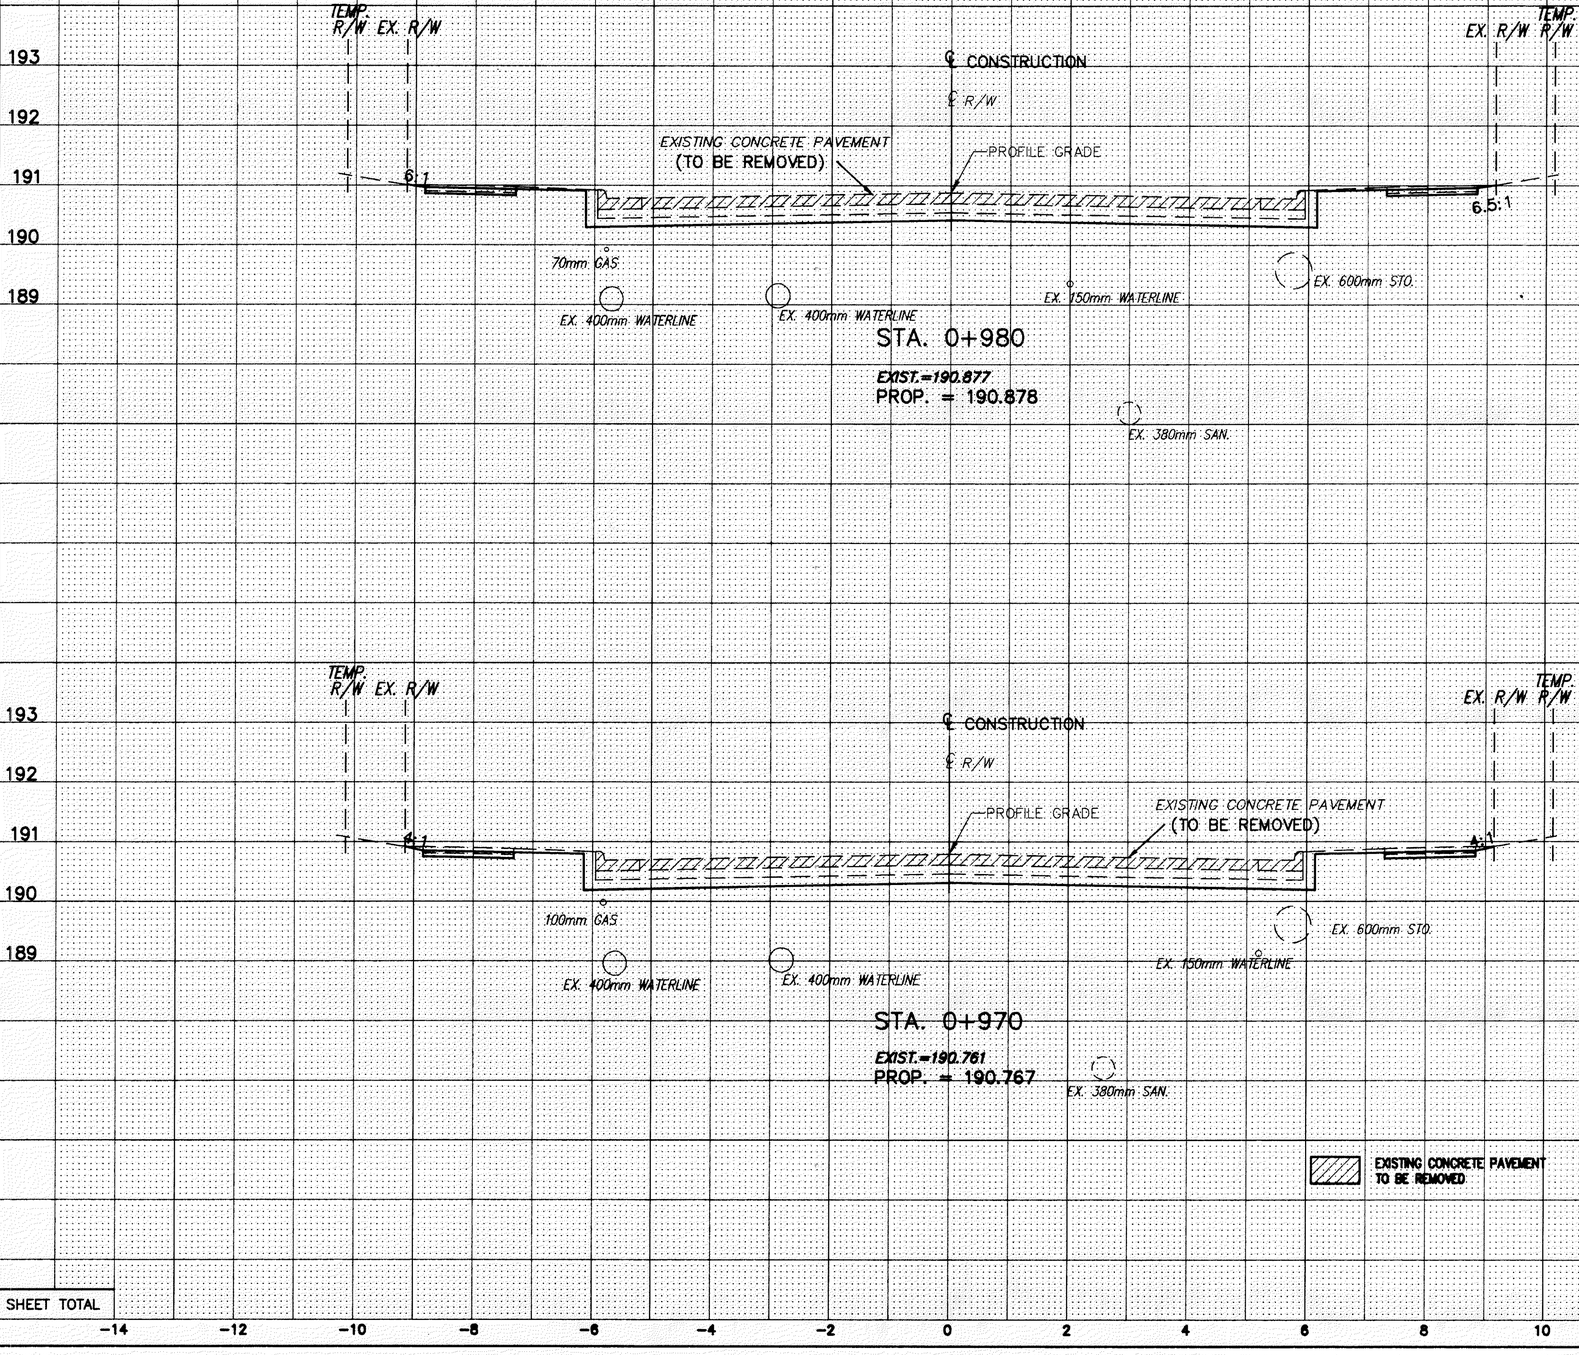

2.1				3.8	0.0		
						40	0
2.1				4.2	0.0		
						40	0
	21.0	SHEET TOTAL				40	0

CROSS SECTIONS
EAST 36th STREET

LAK - 640 - 2865 (178)

119
189

H:\1998\98208\DWG\14199XDD.DWG