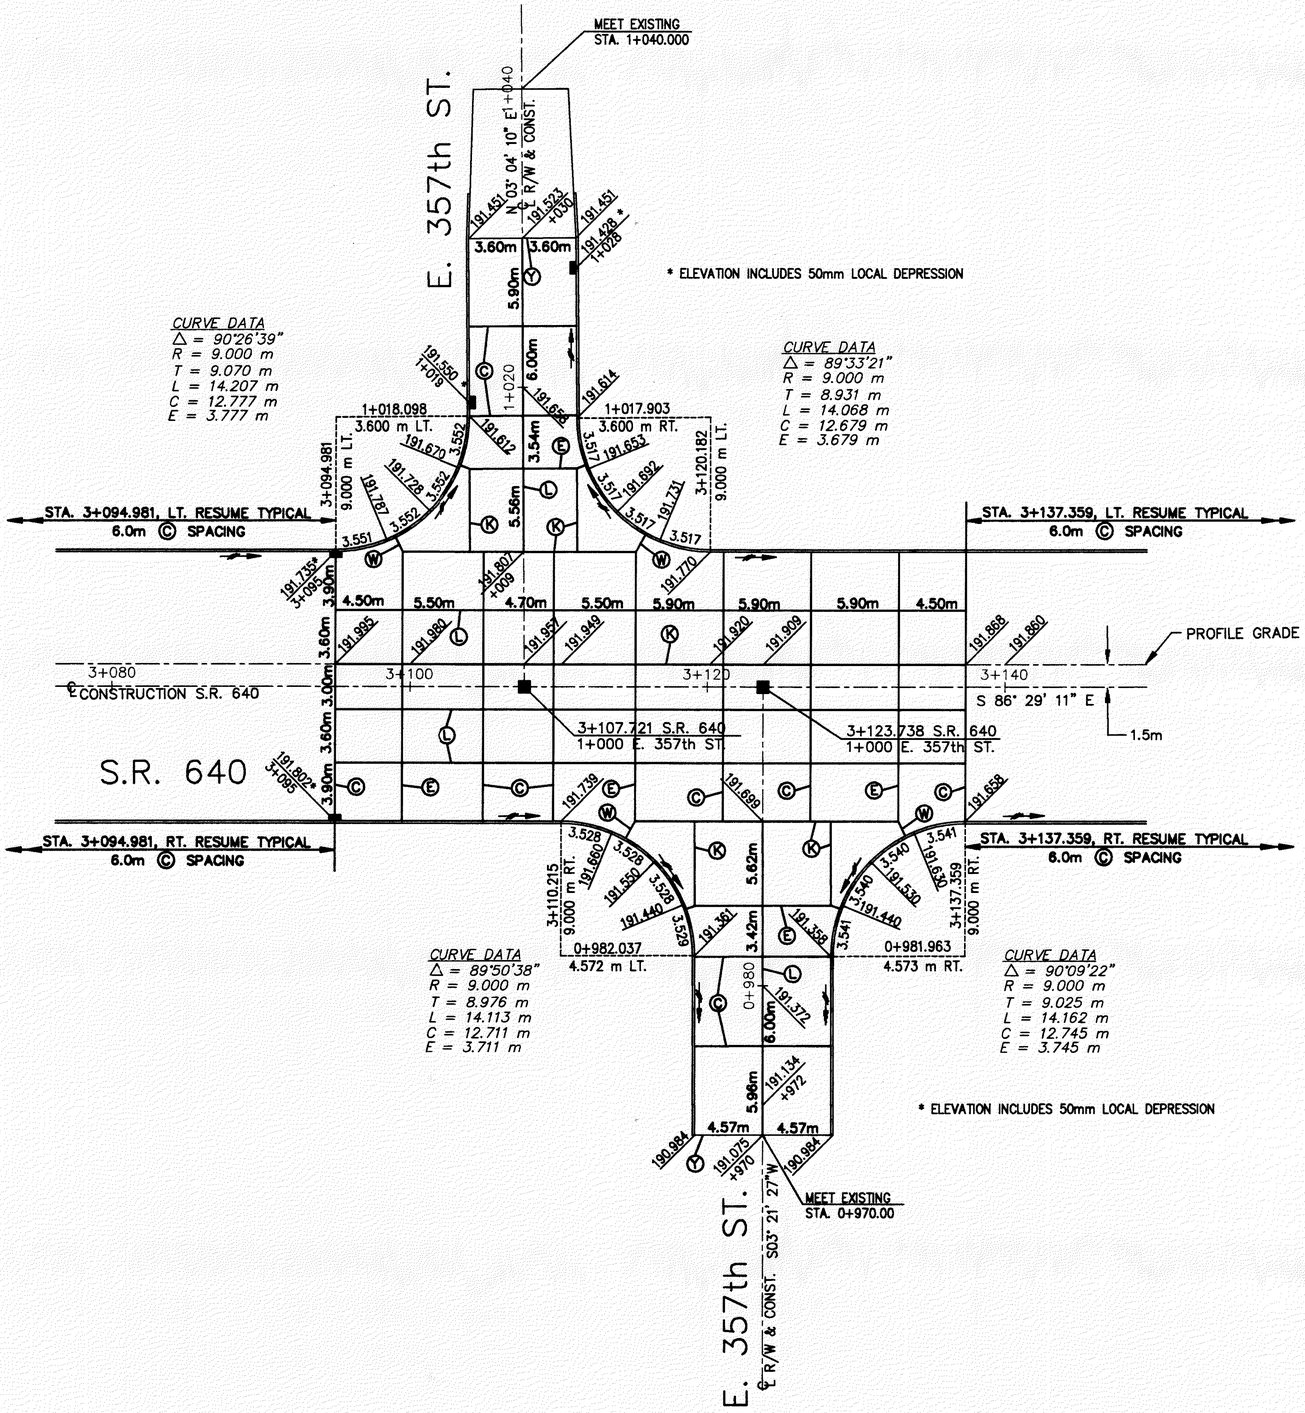

LEGEND

Ⓒ – CONTRACTION JOINT AS PER BP–2.1M

Ⓔ – EXPANSION JOINT AS PER BP–2.2M

Ⓚ – LONGITUDINAL JOINT AS PER BP–2.1M

Ⓛ – LONGITUDINAL JOINT AS PER BP–2.1M WITHOUT TIE BARS

Ⓦ – EXPANSION JOINT AS PER BP–2.2M WITHOUT DOWEL BARS

Ⓨ – BUTT JOINT BETWEEN EXISTING AND PROPOSED PAVEMENT, TYPE Y, AS PER PLAN BP–2.5M

NOTE:

ALL ELEVATIONS ALONG THE TURNOUT ARE SHOWN AT THE QUARTER POINTS OF THE CURVE LENGTH.

EDGE OF PAVEMENT ELEVATIONS AND RADII ARE TO THE BOTTOM FACE OF CURB.

HORIZONTAL SCALE IN METERS

CALC. BY:

CHECKED BY:

INTERSECTION DETAIL E. 357th ST. (NORTH + SOUTH)

LAK - 640 - 2.865 (1.78)

DATE: 02-16-01 – TIME: 16:06 – H:\1998\98208\dwg\98028IN3.DWG