SIGN LEGEND			
PROPOSED SIGN	EXISTING SIGN TO BE REMOVED	EXISTING SIGN TO BE REMOVED & REUSED	EXISTING SIGN TO REMAIN
CODE SIZE STA, OFFSET	CODE SIZE STA, OFFSET	CODE SIZE STA, OFFSET	CODE SIZE STA, OFFSET

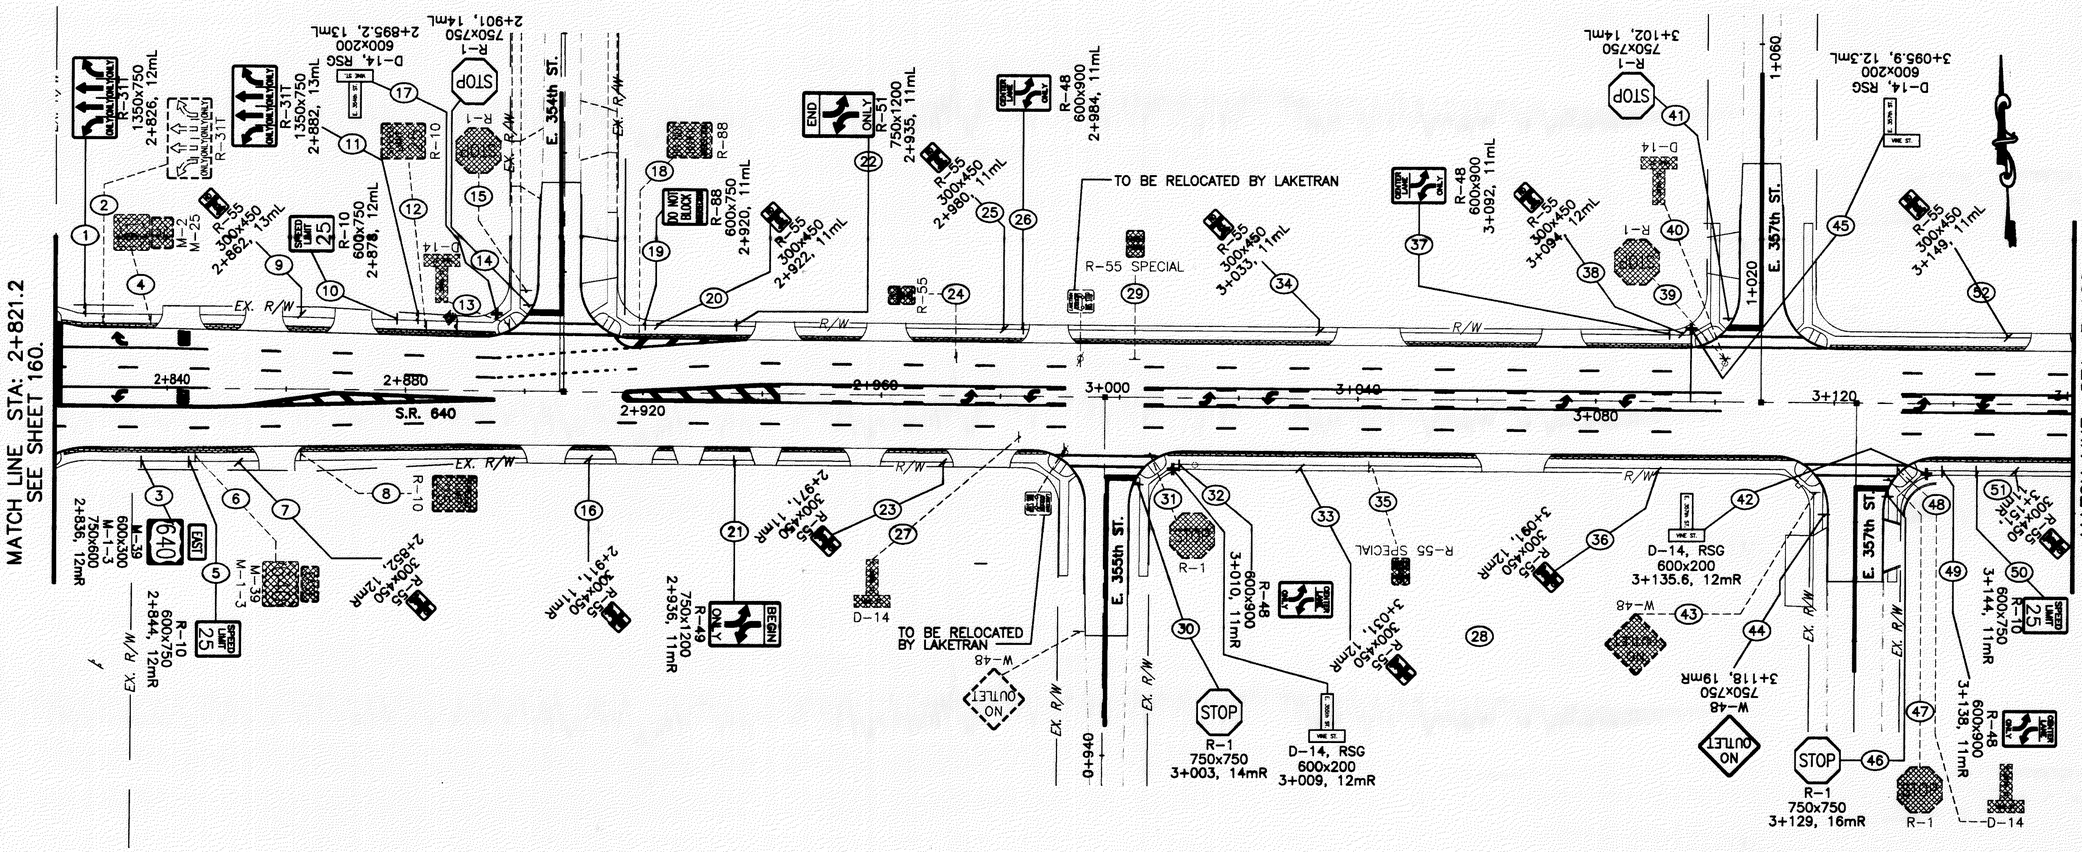

FOR INTERCONNECT PLAN SEE SHEET 148.
FOR PAVEMENT MARKING PLAN SEE SHEET 163.

HORIZONTAL SCALE IN METERS

CALC. BY: LML
CHECKED BY: IMH

SIGNING

LAK-640-2.865 (1.78)

H:\1998\98208\DWG\MOT_TRAFF\98208PMS.DWG (PLOT-1)