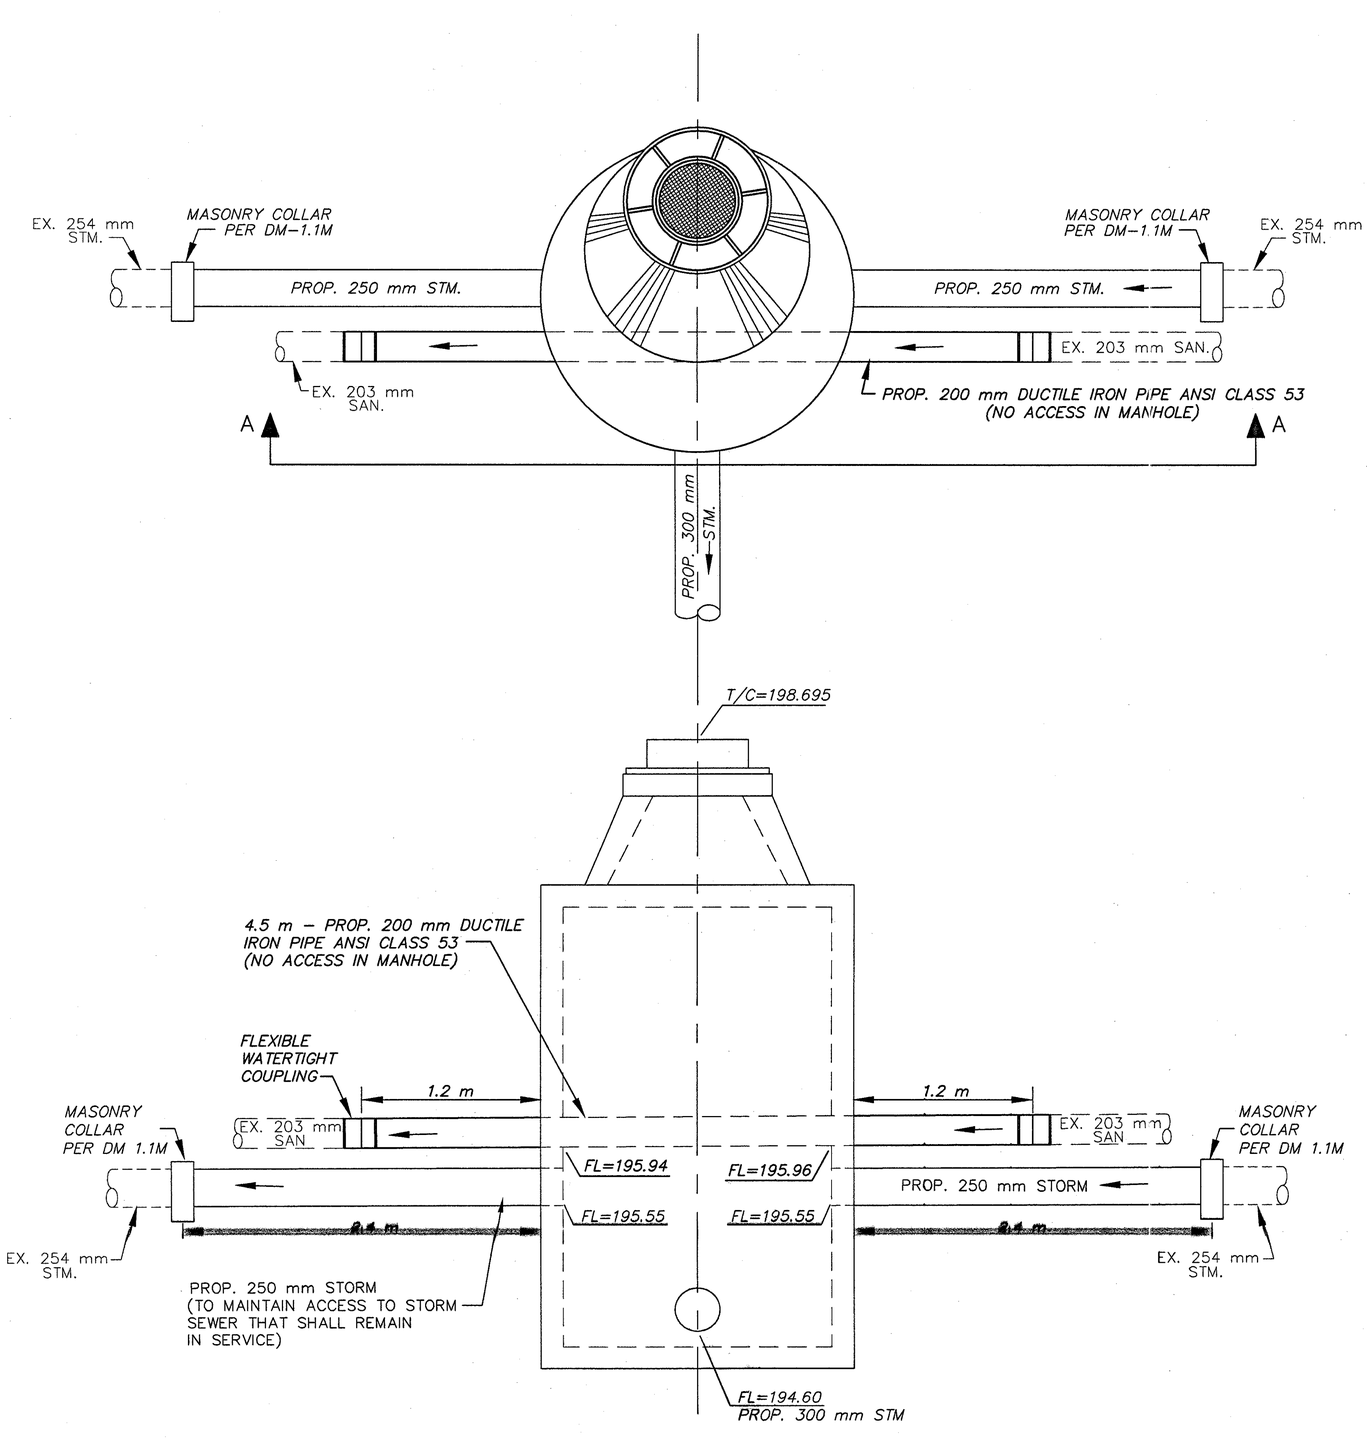

SECTION A–A
STA. 5+375.0, ℄

HORIZONTAL SCALE IN METERS

CALC. BY:

CHECKED BY:

DRAINAGE DETAILS
MANHOLES NO. 3, AS PER PLAN TYPE A

LAK–640–3.444

188
214

94014-PG-188-DDB\11-24-00

94–014