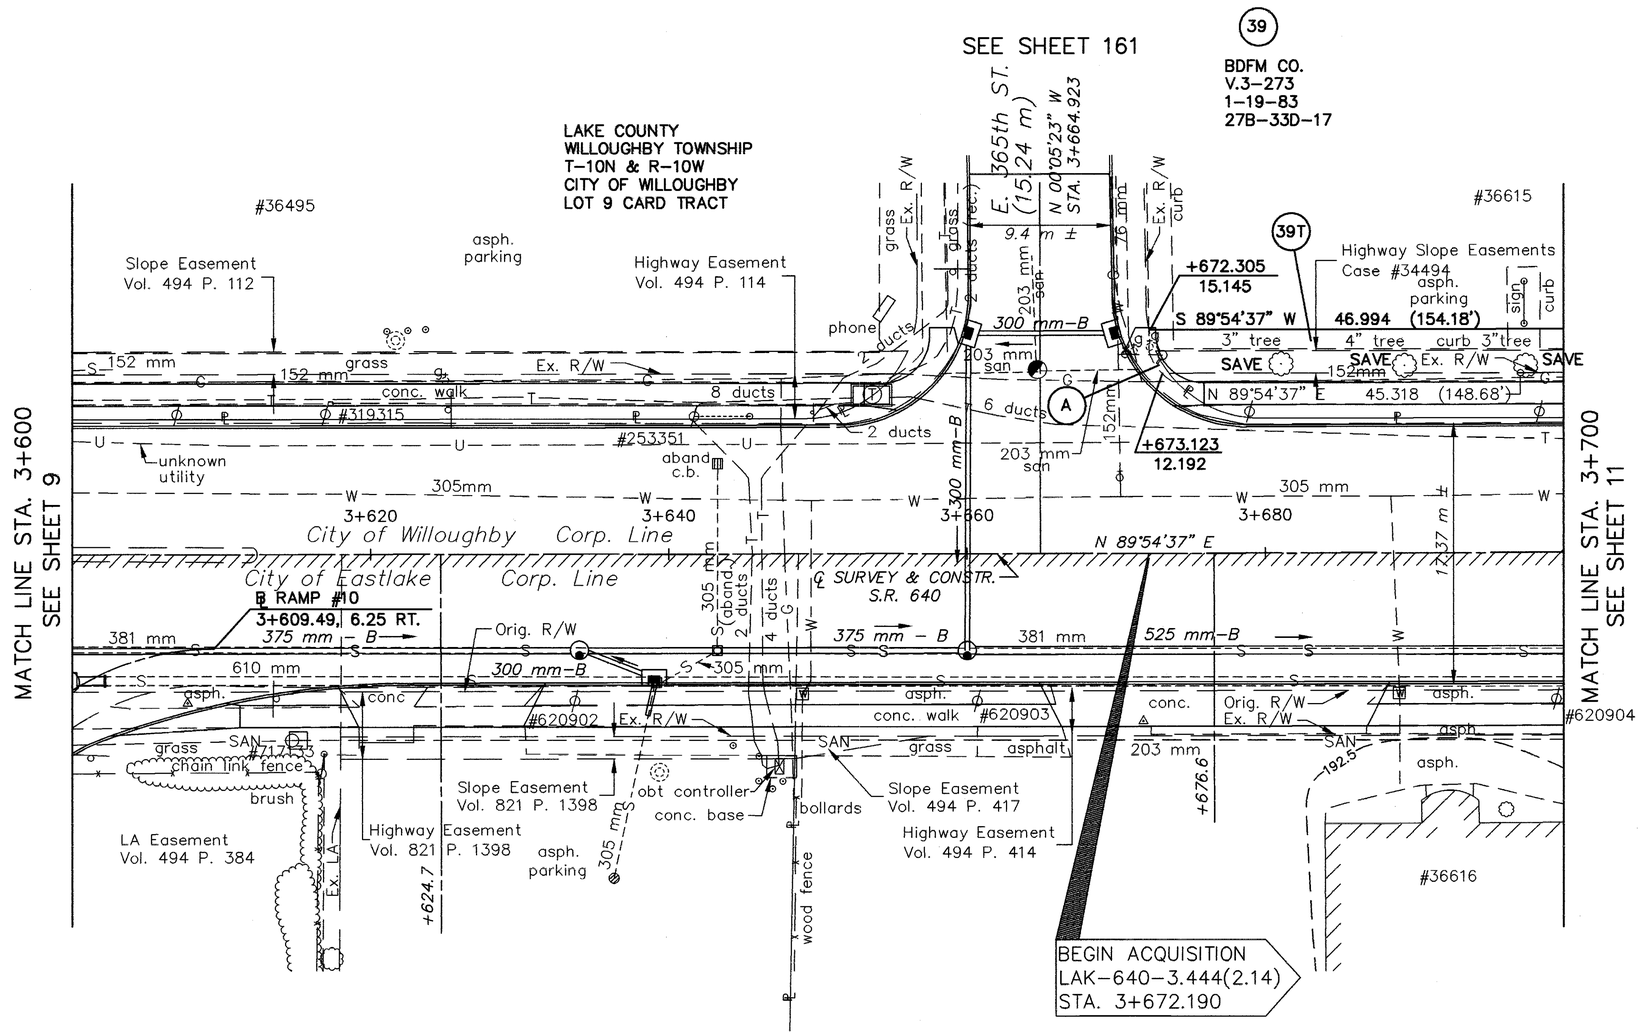

LAKE COUNTY
WILLOUGHBY TOWNSHIP
T-10N & R-10W
CITY OF EASTLAKE
LOT 9 CARD TRACT

NOTES: BASIS OF BEARING FOR THIS PROJECT IS AS ESTABLISHED ON PRIOR PROJECT PLANS LAK-2-0.00.

EXISTING RIGHT OF WAY LOCATION AND WIDTH DETERMINED USING RIGHT OF WAY PLAN SH. NO. 131 FROM PRIOR PROJECT PLANS LAK-2-0.00.

REV.	DATE	DESCRIPTION

DATE OF COMPLETION

metric units

1:200 RATIO IN METERS

PID NO. 13722

STATE JOB NO. 124390

RIGHT OF WAY PLAN
STA. 3+600 TO STA. 3+700

LAK-640-3.444(2.14)

10/29

2131/214

96083RDB\100198