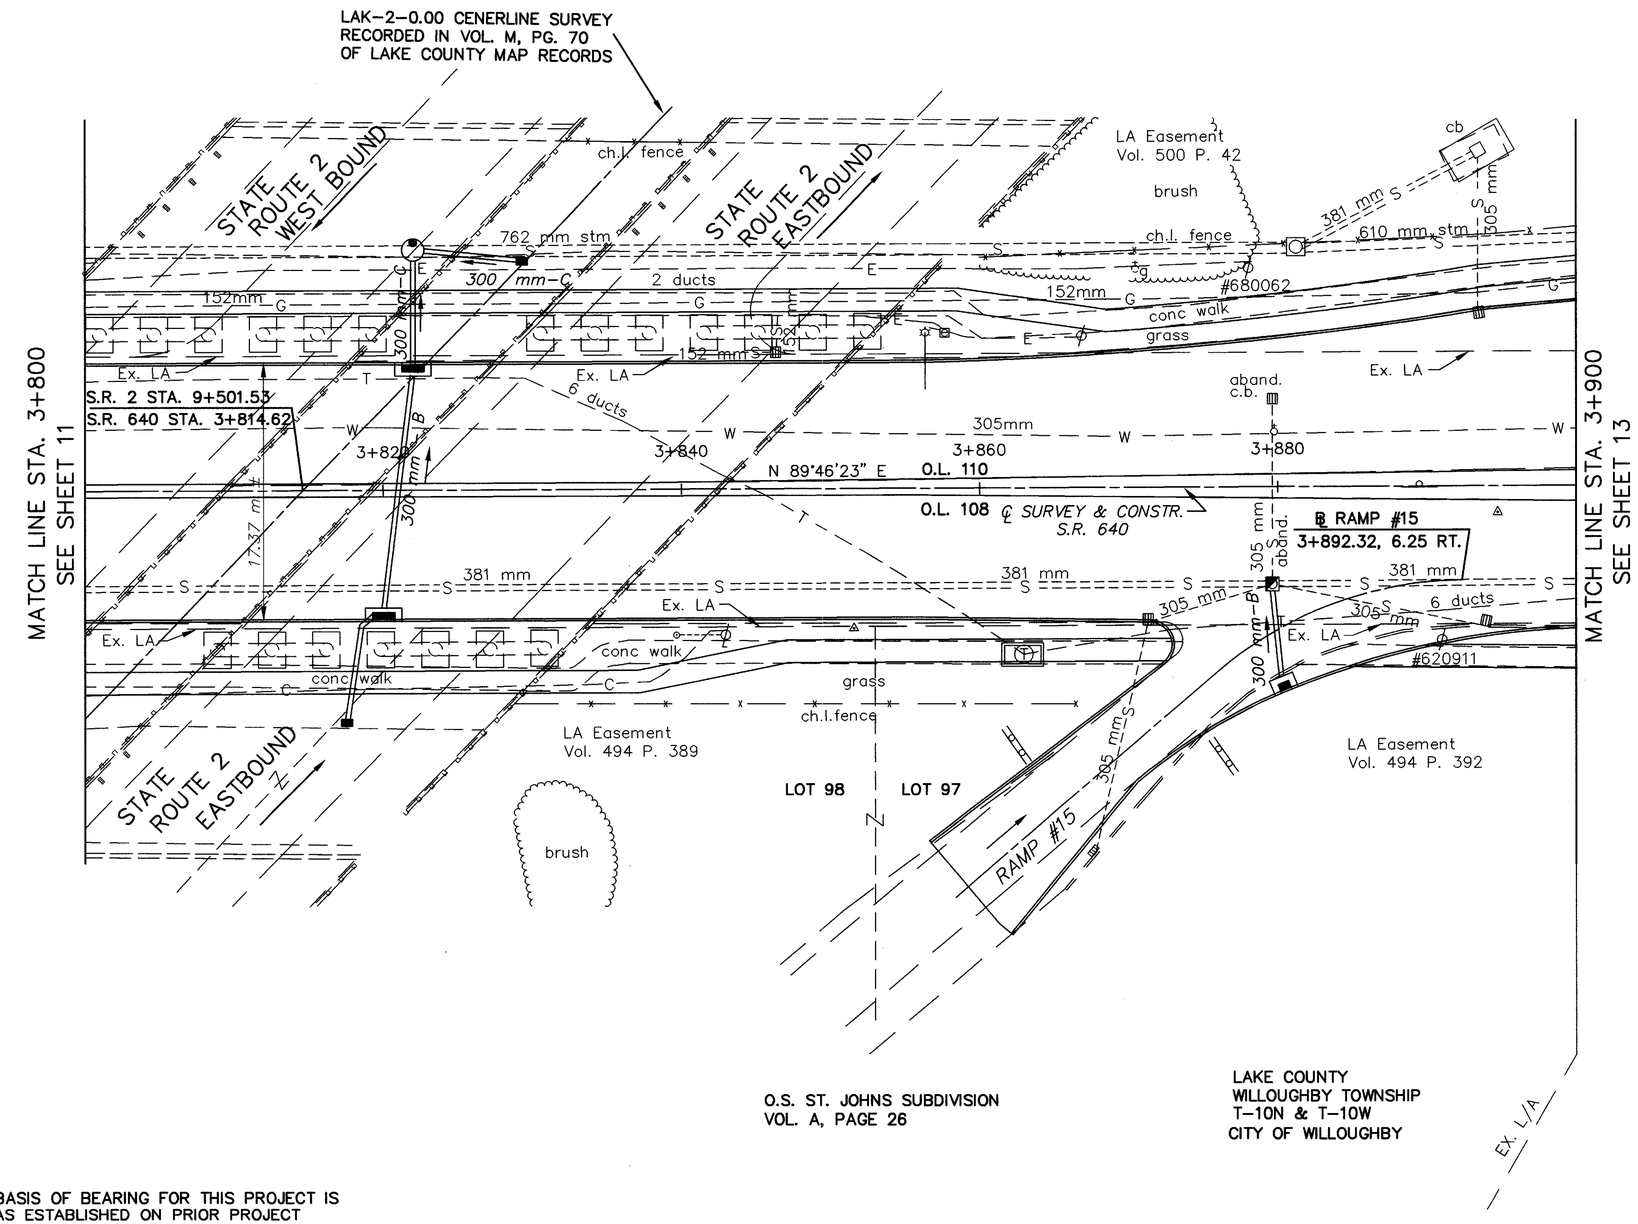

NOTES: BASIS OF BEARING FOR THIS PROJECT IS AS ESTABLISHED ON PRIOR PROJECT PLANS LAK-2-0.00.

EXISTING RIGHT OF WAY LOCATION AND WIDTH DETERMINED USING RIGHT OF WAY PLAN SH. NO. 131 FROM PRIOR PROJECT PLAN LAK-2-0.00

REV.	DATE	DESCRIPTION

DATE OF COMPLETION

96083RDD\100298

metric units

1:200 RATIO IN METERS

PID NO. 13722

STATE JOB NO. 124390

RIGHT OF WAY PLAN
STA. 3+800 TO STA. 3+900

LAK-640-3.444(2.14)

213K/214