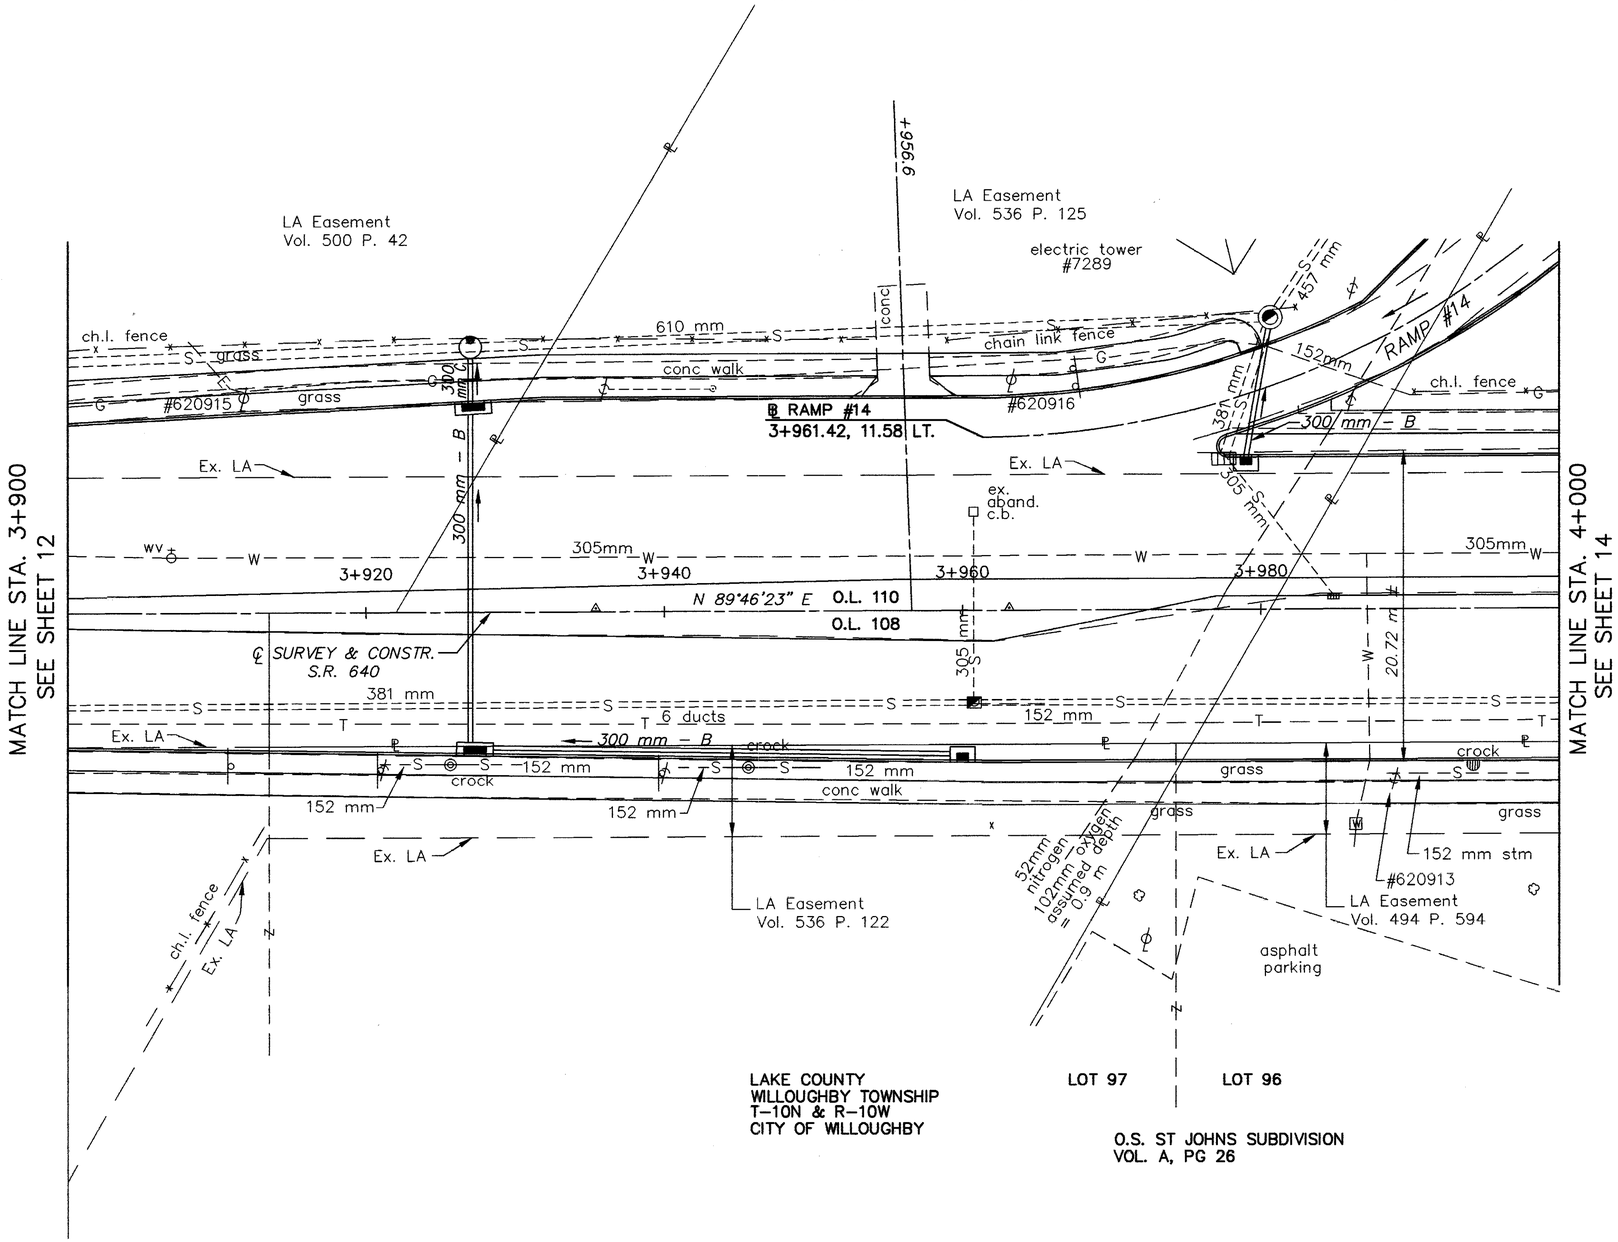

NOTES: BASIS OF BEARING FOR THIS PROJECT IS AS ESTABLISHED ON PRIOR PROJECT PLANS LAK–2–0.00.

EXISTING RIGHT OF WAY LOCATION AND WIDTH DETERMINED USING RIGHT OF WAY PLAN SH. NO. 131 FROM PRIOR PROJECT PLANS LAK–2–0.00.

REV.	DATE	DESCRIPTION

DATE OF COMPLETION

96083RDE\100298

metric units

N

1:200
RATIO IN METERS

PID NO. 13722

STATE JOB NO. 124390

RIGHT OF WAY PLAN
STA. 3+900 TO STA. 4+000

LAK–640–3.444(2.14)

13/ 29

213L
214