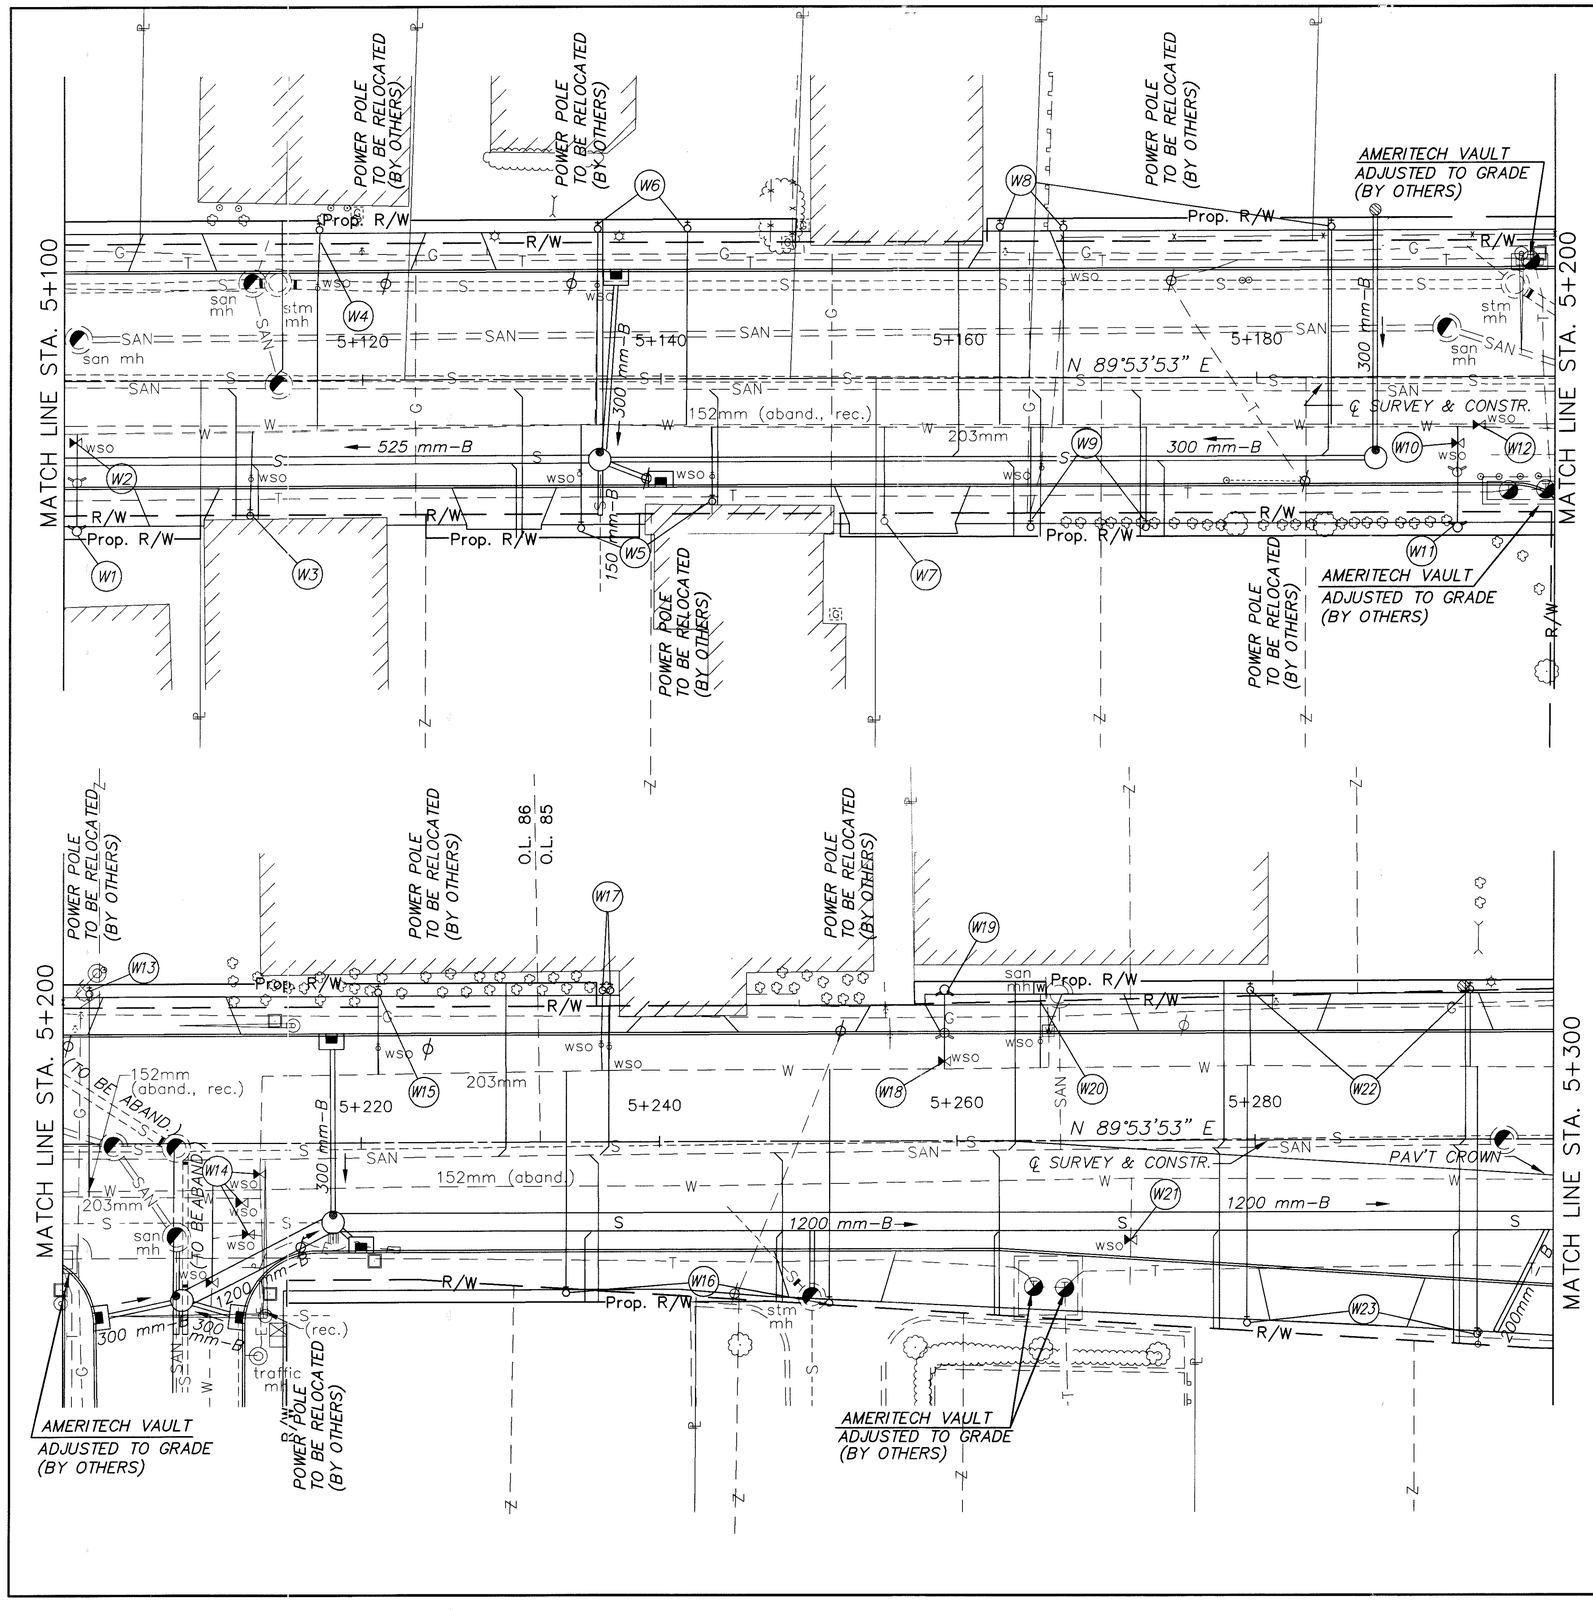

LEGEND

— —W— —	EX. WATER LINE
— —SAN— —	EX. SANITARY LINE
— —G— —	EX. GAS LINE
- - - -S- - - -	EX. STORM LINE
— —T— —	EX. TELEPHONE LINE

NOTE:
UNDERGROUND UTILITY LOCATIONS ARE TAKEN FROM RECORDS AND INFORMATION PROVIDED BY SO-DEEP.

CONTRACTOR SHALL VERIFY ALL LOCATIONS OF UTILITIES PRIOR TO THE START OF CONSTRUCTION.

CONTRACTOR TO NOTE SOME EXISTING UTILITY DUCTS ARE VERY SHALLOW. CONTRACTOR SHALL REMOVE PAVEMENT SO AS NOT TO DAMAGE THE EXISTING DUCTS.

REF. NO.	STATION FROM	STATION TO	SIDE	202 VALVE BOX REMOVED (EACH)	SPECIAL HYDRANT EXTENDED & ADJUSTED TO GRADE (EACH)	SPECIAL VALVE BOX ADJUSTED TO GRADE (EACH)	SPECIAL METER AND BOX RELOCATED (EACH)	SPECIAL 18.75mm WATER SERVICE CONNECTION LONG SIDE (EACH)	SPECIAL 18.75mm WATER SERVICE CONNECTION SHORT SIDE (EACH)
W1	5+100.86		R		1				1
W2	5+100.86		R			1		1	2
W3	5+112.52		R					2	
W4	5+116.96		L						
W5	5+130.31		R						
W6	5+135.68	5+141.7	L					2	1
W7	5+155.03		R						
W8	5+162.75	5+185.3	L					3	2
W9	5+164.81	5+172.59	R						
W10	5+193.5		R			1			
W11	5+193.5		R		1				
W12	5+194.9		R	1					
W13	5+201.75		L						
W14	5+210	5+213	R			4			
W15	5+221.1		L						
W16	5+233.75	5+251.4	R					1	2
W17	5+236.2	5+236.7	L					2	2
W18	5+259.2		L			1			
W19	5+259.2		L		1				
W20	5+265.6		L				1		
W21	5+271.7		R	1					
W22	5+279.47		L					2	2
W23	5+294.9		R						
TOTALS CARRIED TO SHEET 59				2	2	7	1	11	11

N

HORIZONTAL SCALE IN METERS

CALC. BY:
CHECKED BY:

UTILITY PLAN
STA. 5+100 TO STA. 5+300 S.R. 640

LAK-640-3.444

202
214

94014-PG-202-WP1\03-18-02

94-014