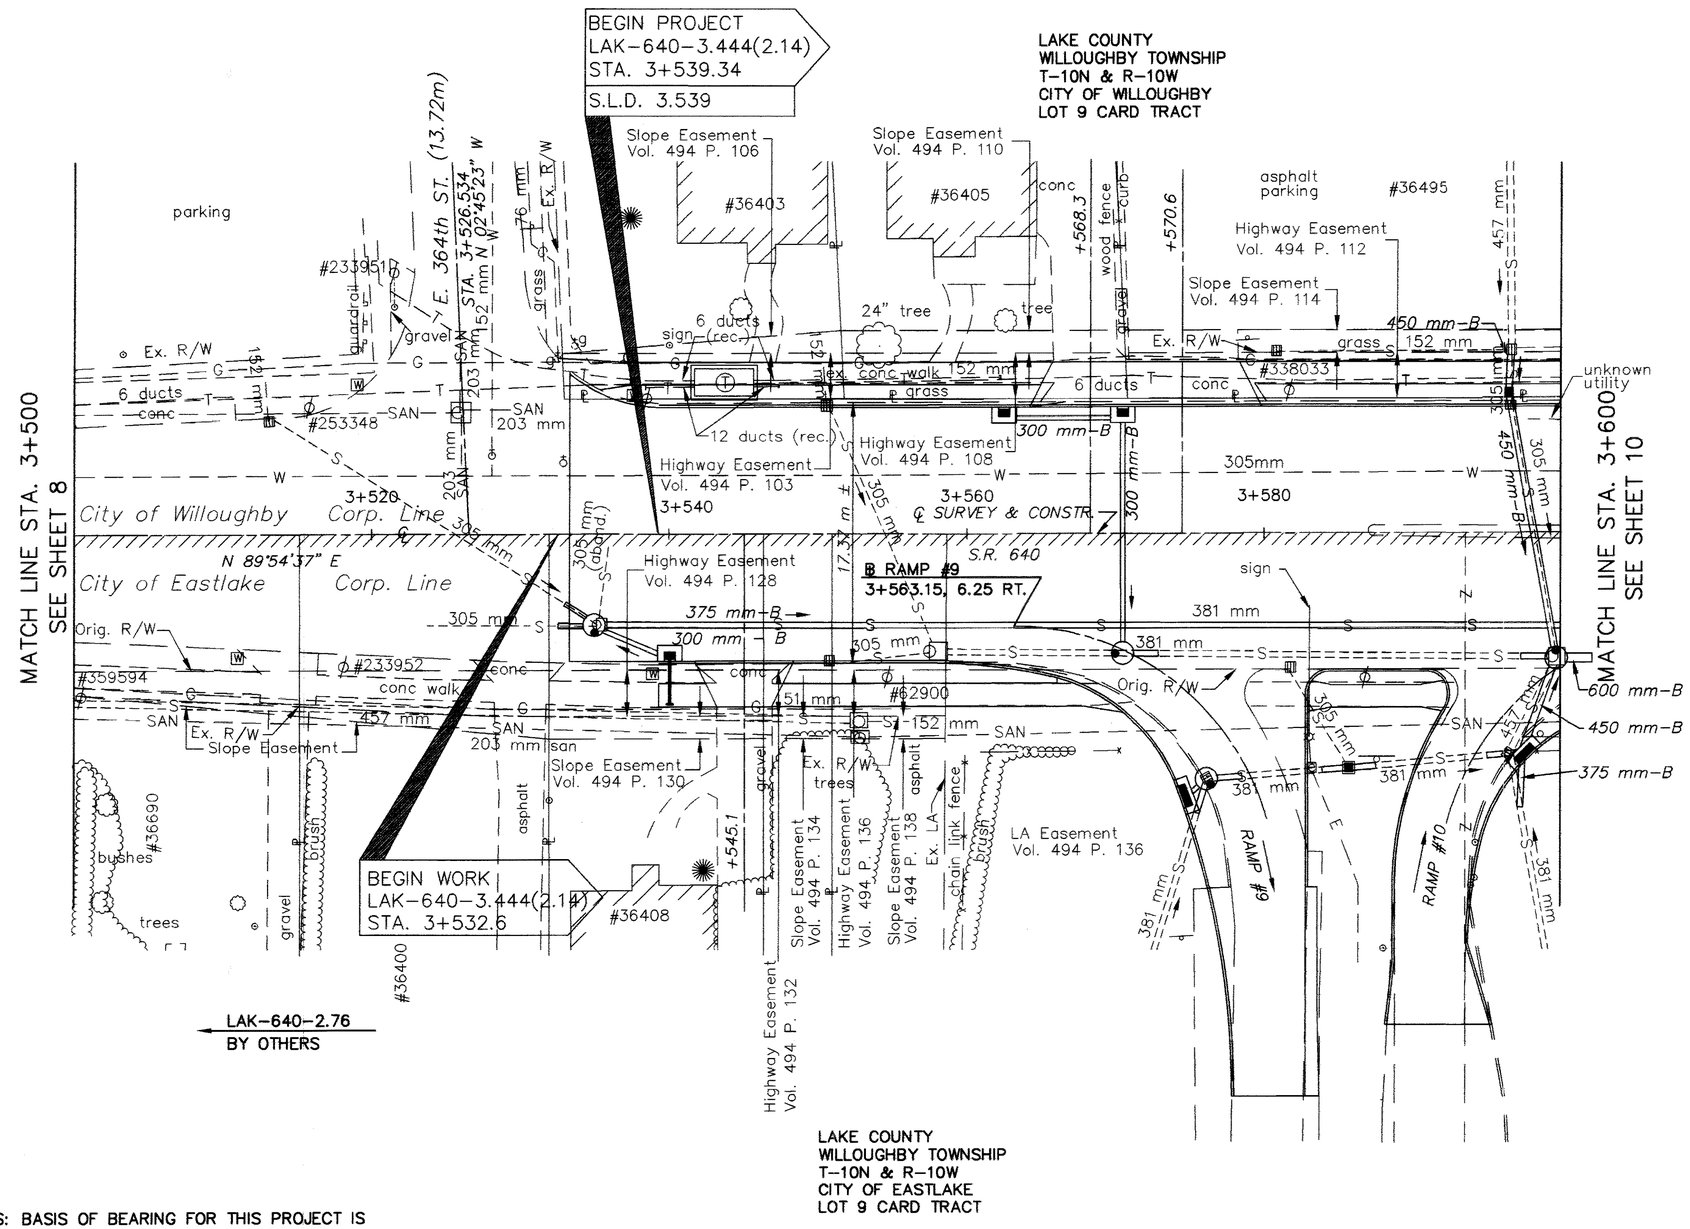

NOTES: BASIS OF BEARING FOR THIS PROJECT IS AS ESTABLISHED ON PRIOR PROJECT PLANS LAK-2-0.00.

EXISTING RIGHT OF WAY LOCATION AND WIDTH DETERMINED USING RIGHT OF WAY PLAN SH. NO.S 130 & 131 FROM PRIOR PROJECT PLANS LAK-2-0.00.

REV.	DATE	DESCRIPTION

DATE OF COMPLETION

metric units

1:200 RATIO IN METERS

PID NO. 13722

STATE JOB NO. 124390

RIGHT OF WAY PLAN
STA. 3+500 TO STA. 3+600

LAK-640-3.444(2.14)

213H / 214

96083RDA\100198