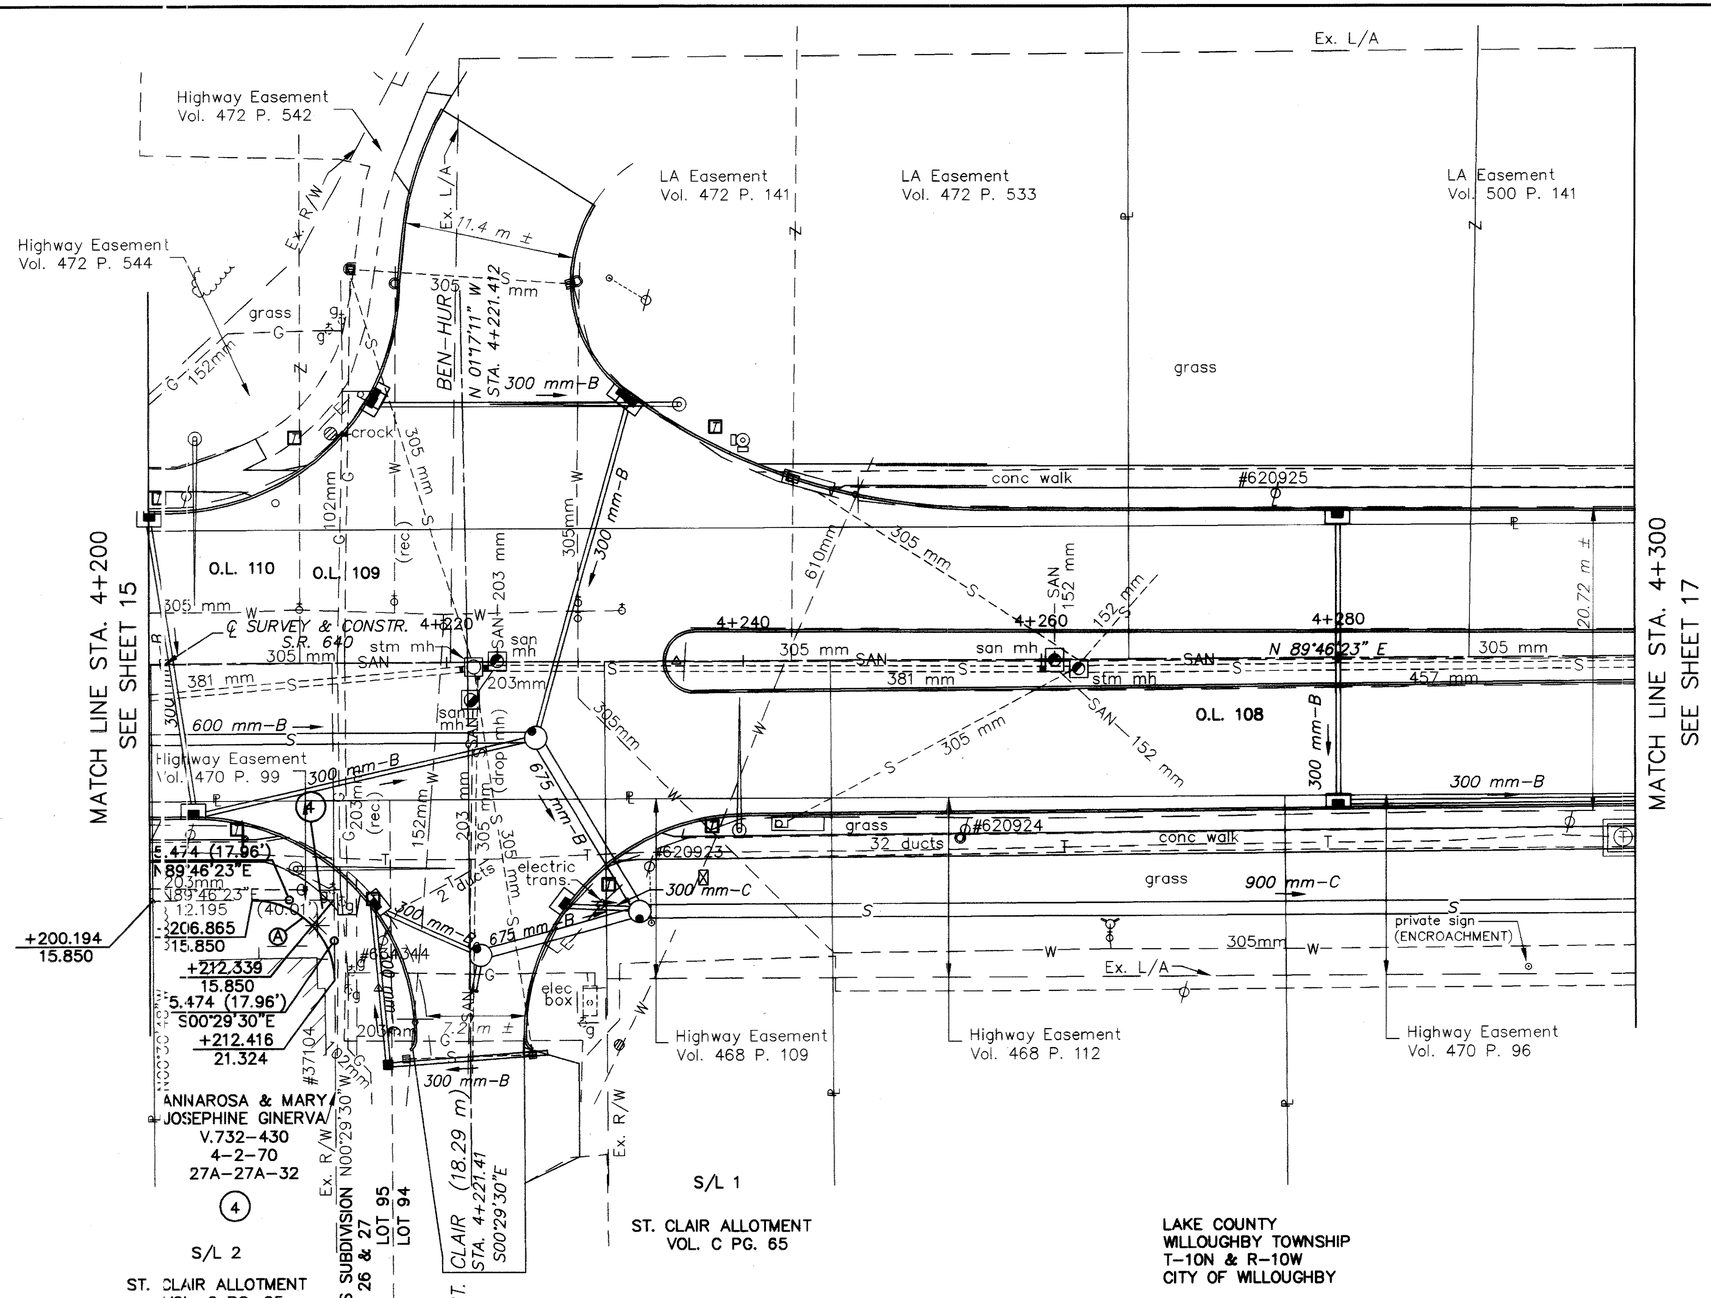

RIGHT OF WAY CURVE DATA

CURVE	RADIUS	LENGTH	LENGTH	CHORD BEARING
A	5.500m (18.04')	8.614m (28.26')	7.760m (25.46')	N45°22'13"W

NOTES: BASIS OF BEARING FOR THIS PROJECT IS AS ESTABLISHED ON PRIOR PROJECT LAK-2-0.00.

EXISTING RIGHT OF WAY LOCATION AND WIDTH DETERMINED USING RIGHT OF WAY PLAN SH NO. 24 FROM PRIOR PROJECT PLAN LAK-640-2.56.

REV.	DATE	DESCRIPTION

DATE OF COMPLETION

metric units

1:200 RATIO IN METERS

PID NO. 13722

STATE JOB NO. 124390

RIGHT OF WAY PLAN
STA. 4+200 TO STA. 4+300

LAK-640-3.444(2.14)

16/29

2130/214

96083RDH\100298