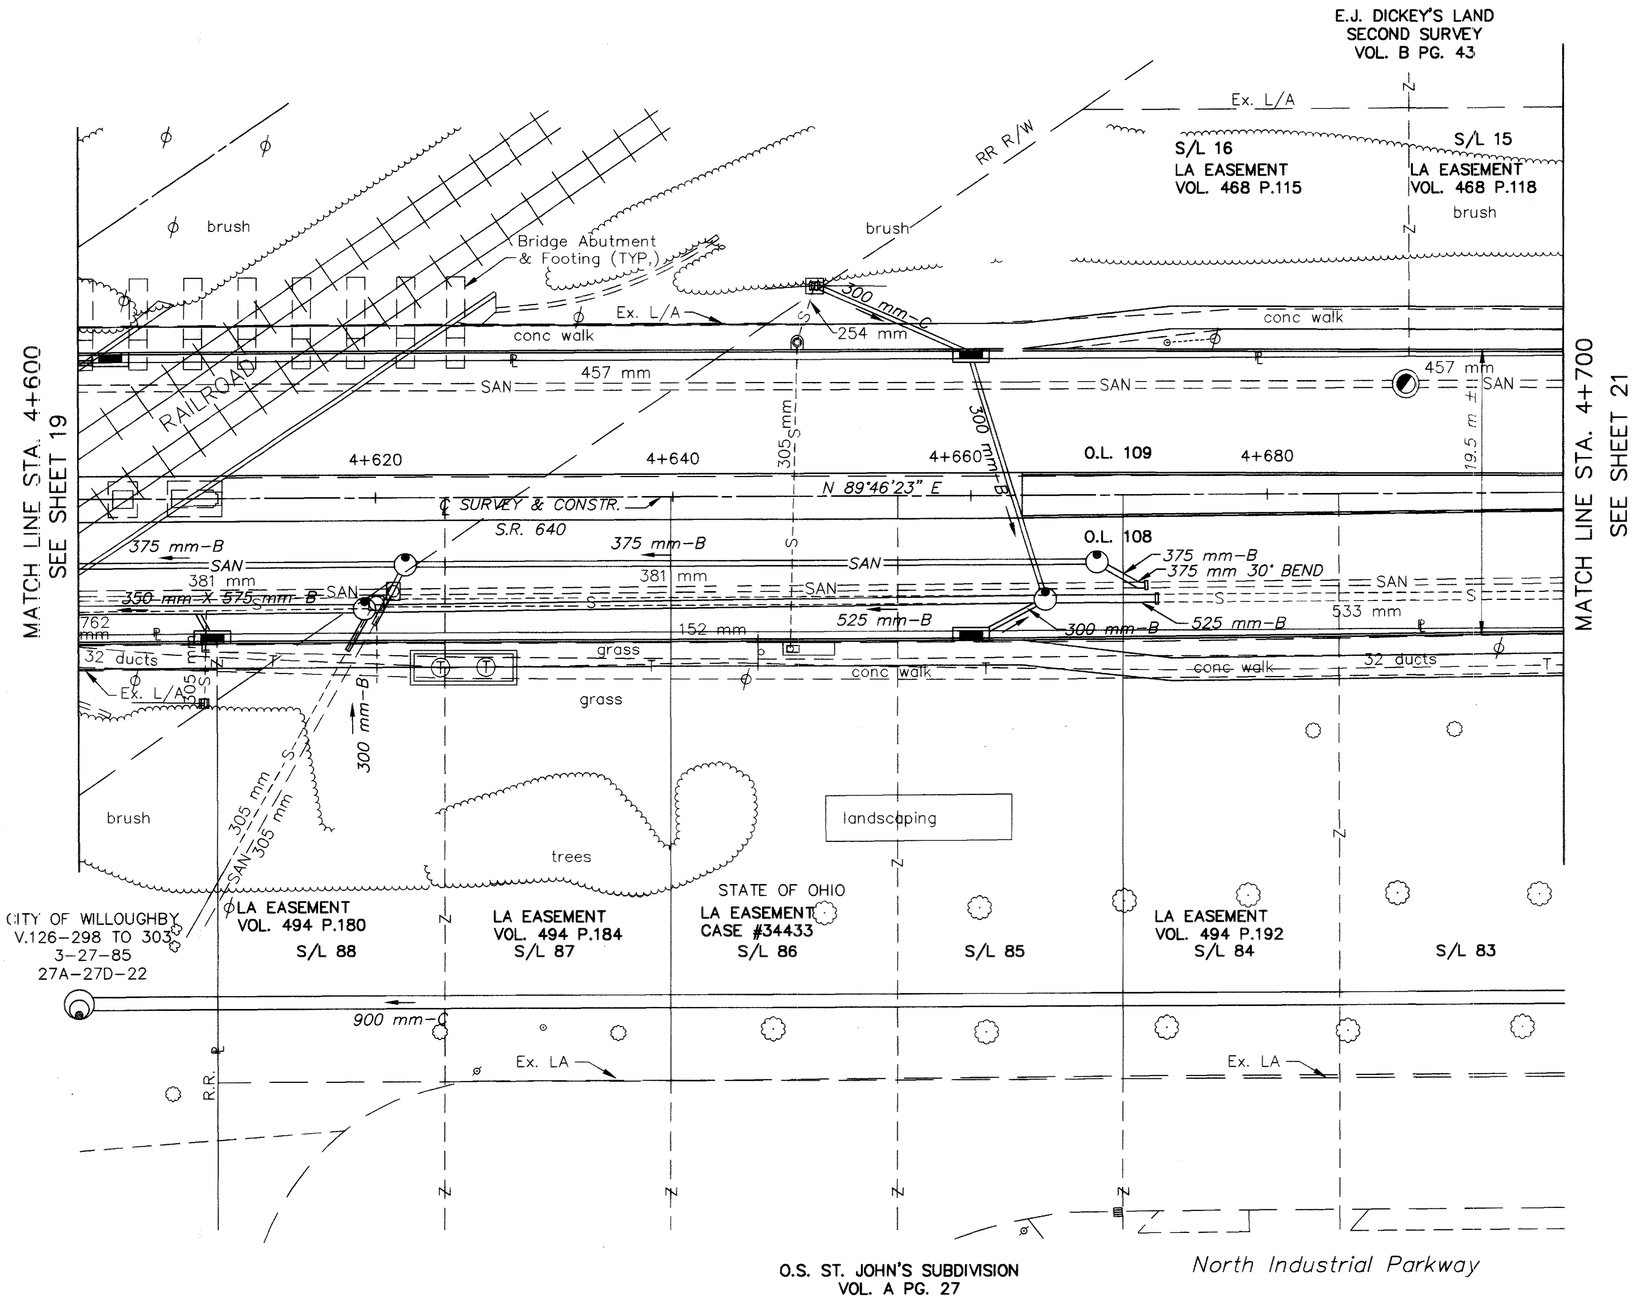

NOTES: BASIS OF BEARING FOR THIS PROJECT IS AS ESTABLISHED ON PRIOR PROJECT PLANS LAK-2-0.00.

EXISTING RIGHT OF WAY LOCATION AND WIDTH DETERMINED USING RIGHT OF WAY PLAN SH. NO. 24 FROM PRIOR PROJECT PLANS LAK-640-2.56.

LAKE COUNTY
WILLOUGHBY TOWNSHIP
T-10N & R-10W
CITY OF WILLOUGHBY

REV.	DATE	DESCRIPTION

DATE OF COMPLETION

metric units

N

1:200 RATIO IN METERS

PID NO. 13722

STATE JOB NO. 124390

RIGHT OF WAY PLAN
STA. 4+700 TO STA. 4+600

LAK-640-3.444(2.14)

20/29

213S/214

96083RDL\100298