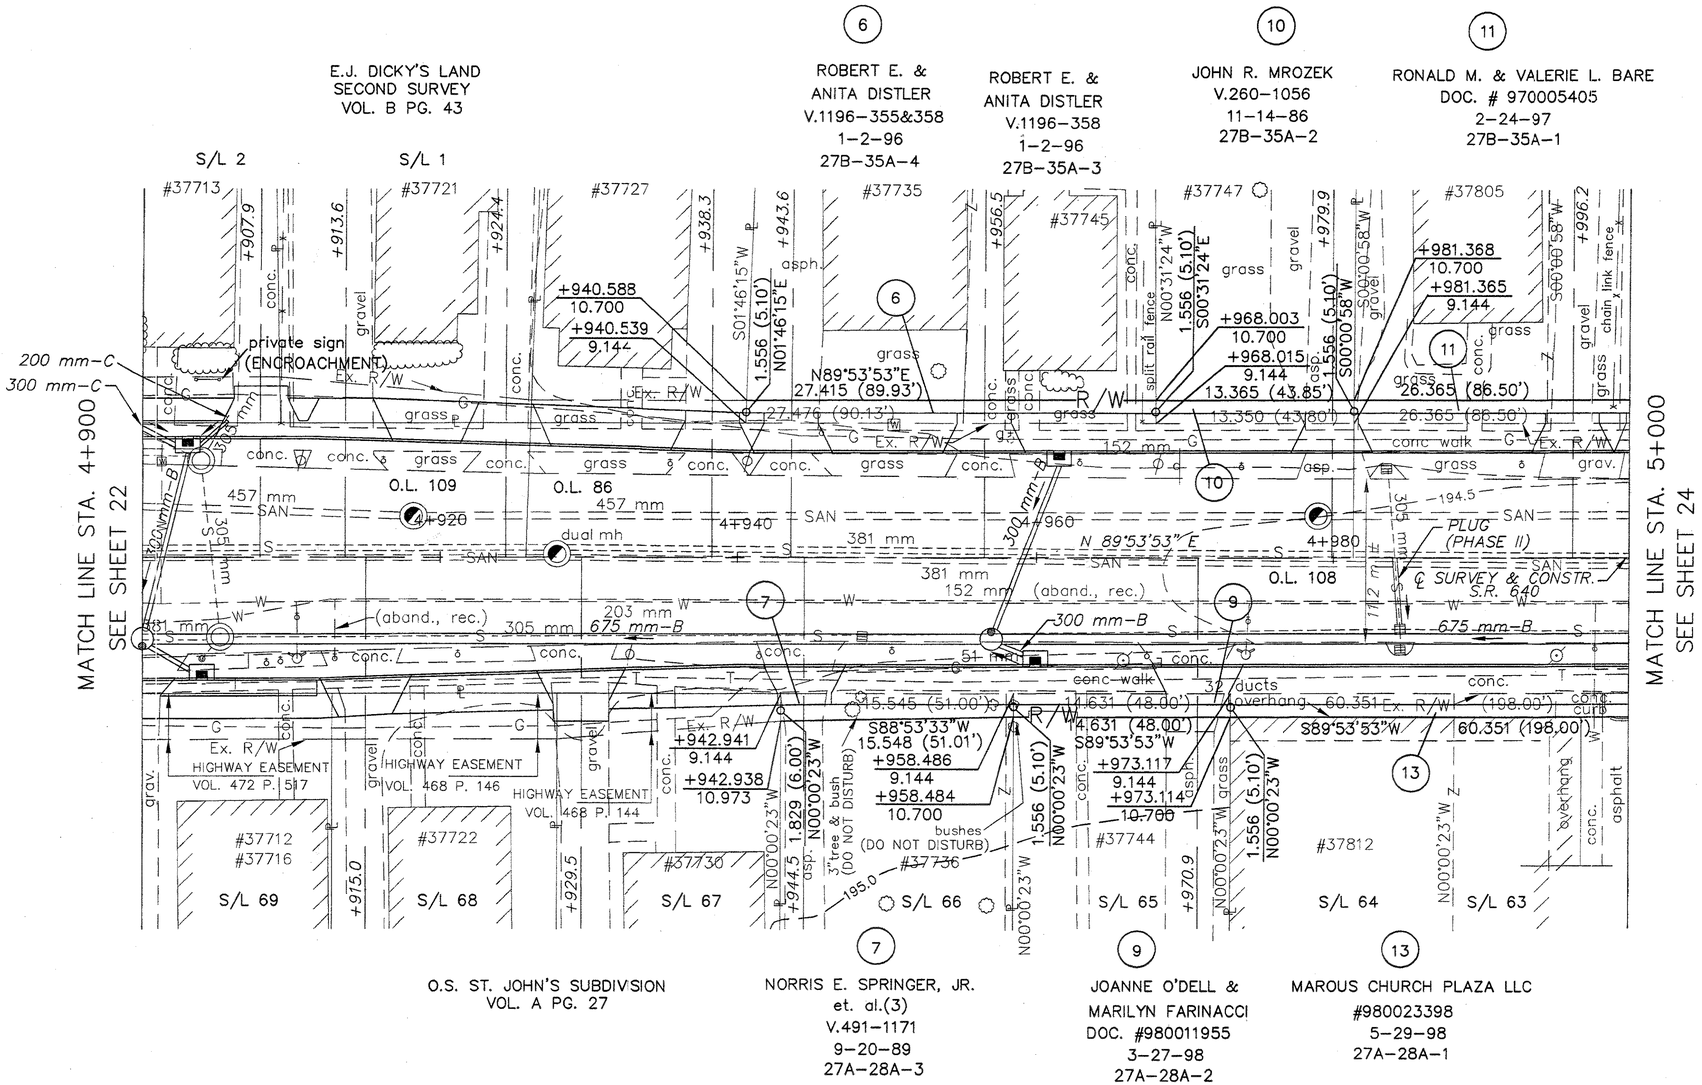

NOTES: BASIS OF BEARING FOR THIS PROJECT IS AS ESTABLISHED ON PRIOR PROJECT PLANS LAK-2-0.00.

EXISTING RIGHT OF WAY LOCATION AND WIDTH
BEING 60 FEET WIDE AS ORIGINALLY ESTABLISHED AND REFERENCED ON LAKE COUNTY PLAT RECORD VOL. A, PG. 27; OR DETERMINED USING RIGHT OF WAY PLAN SH. NO. 25 FROM PRIOR PROJECT PLANS LAK-640-2.56.

LAKE COUNTY
WILLOUGHBY TOWNSHIP
T-10N & R-10W
CITY OF WILLOUGHBY

REV.	DATE	DESCRIPTION

DATE OF COMPLETION

metric units

1:200 RATIO IN METERS

PID NO. 13722

STATE JOB NO. 124390

RIGHT OF WAY PLAN
STA. 4+900 TO STA. 5+000

LAK-640-3.444(2.14)

23/29

213V/214

9608JRDO\090999