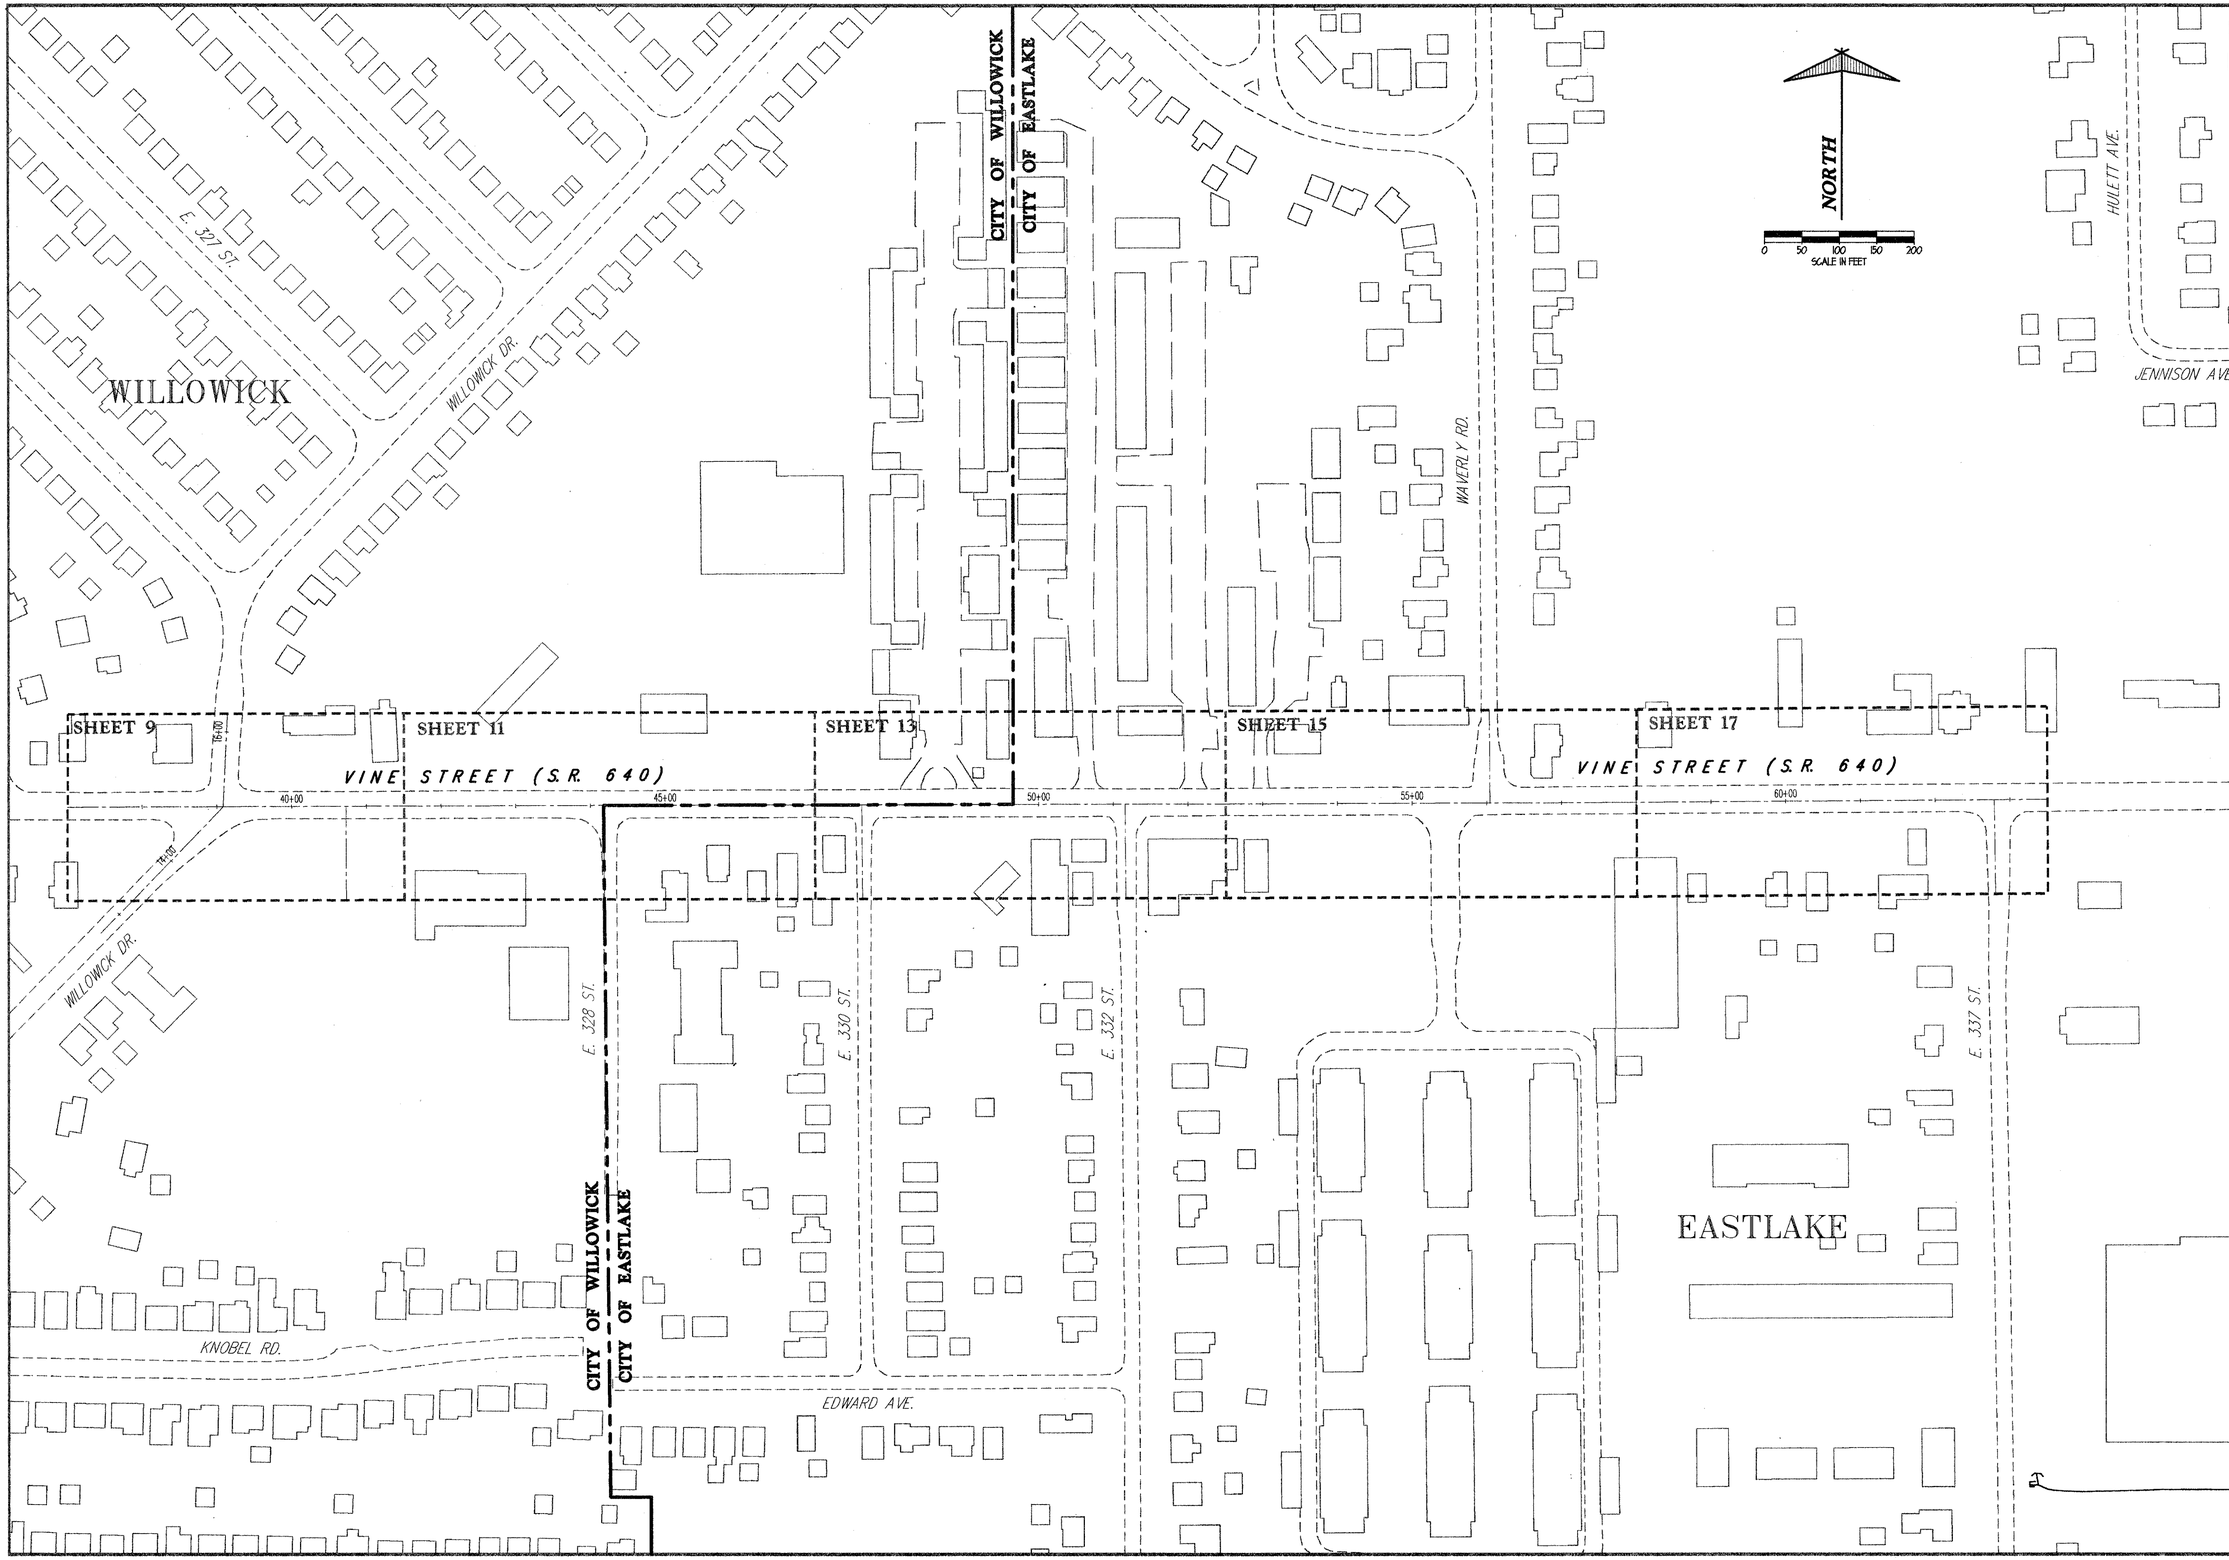

STATE OF OHIO
CLYDE C. HADDEN
54964
REGISTERED PROFESSIONAL ENGINEER

SUBMISSIONS / REVISIONS

VINE STREET (S.R. 640) ROADWAY WIDENING IMPROVEMENTS

CITIES OF WILLOWICK & EASTLAKE, LAKE COUNTY, OHIO

SCHEMATIC PLAN

CT Consultants, Inc.
Engineers • Architects • Planners
Willoughby • Mentor • Columbus • North Canton • Youngstown

DATE: OCTOBER, 1999
DRAWN BY: J.J.C.
CHECKED BY: C.C.H.
APPROVED BY:
SCALE:
HOR: 1" = 100'
VERT: –
CONTRACT No.
9840624
SHEET NO. 5 OF 52

COPYRIGHT - DATE: 01-18-00 09:43, CT CONSULTANTS INC. H:\1998\9840624\DWG\9840650X.DWG PLOT:1=100