NOTE: TYPICAL SECTIONS ARE INTENDED TO SHOW GENERAL ROADWAY AND PAVEMENT FEATURES ONLY. FOR FURTHER DETAILS SEE PLAN VIEWS, PROFILES AND INTERSECTION DETAILS.

0 2 4 6 8
SCALE IN FEET

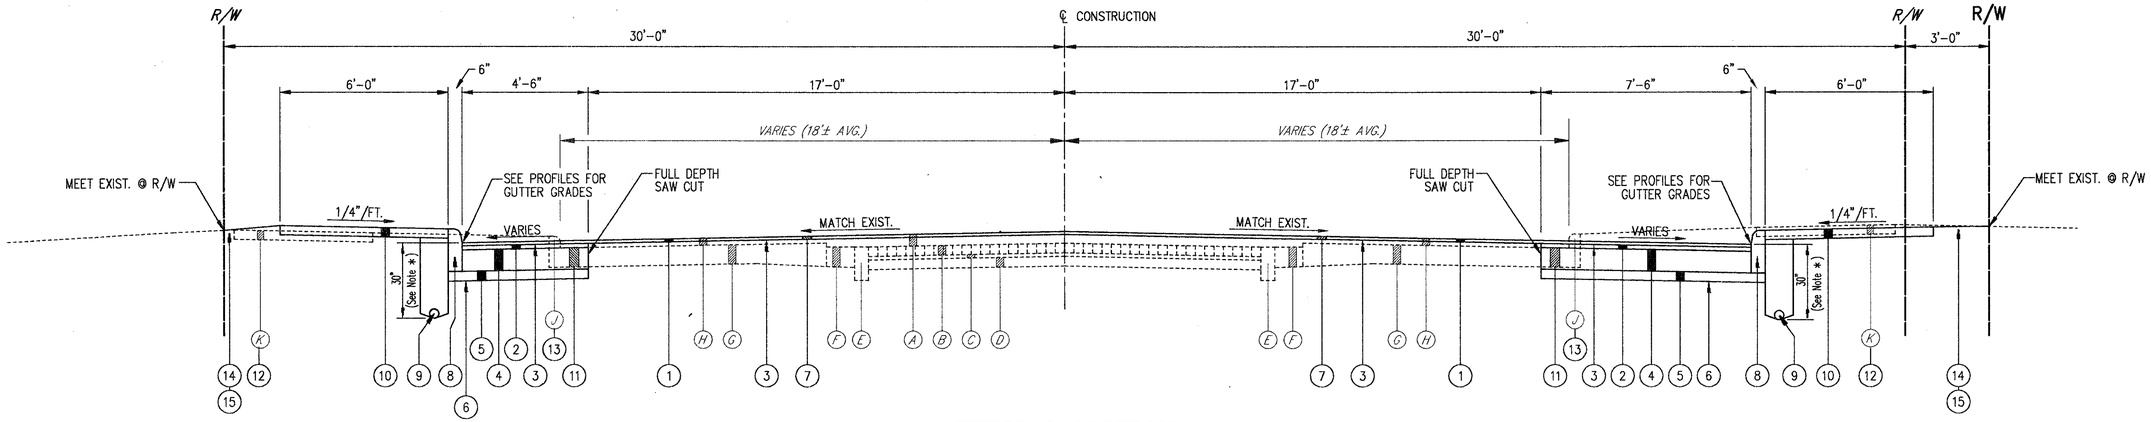

TYPICAL SECTION
Sta. 54+00 to Sta. 57+50

* NOTE: DEPTH OF UNDERDRAIN MAY VARY AS REQUIRED IN ORDER TO MAINTAIN POSITIVE DRAINAGE TO EXISTING STORM SEWER STRUCTURES.

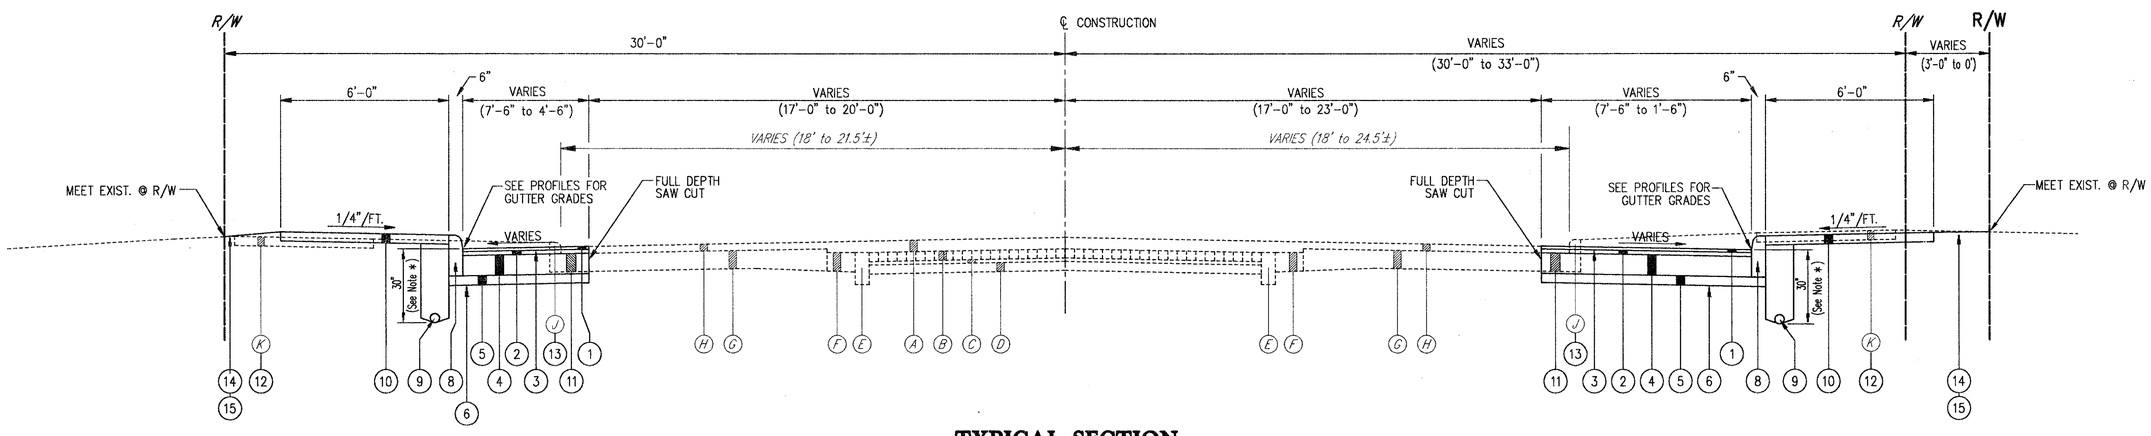

TYPICAL SECTION
Sta. 57+50 to Sta. 59+00, LEFT SIDE
Sta. 57+50 to Sta. 59+53.4, RIGHT SIDE

PROPOSED LEGEND

1. ITEM 404 - 1-1/2" ASPHALT CONCRETE
2. ITEM 402 - 1-3/4" ASPHALT CONCRETE
3. ITEM 407 - TACK COAT (@ 0.10 GALS./S.Y.)
4. ITEM 301 - 9" BITUMINOUS AGGREGATE BASE
5. ITEM 304 - 4" AGGREGATE BASE
6. ITEM 203 - SUBGRADE COMPACTION
7. ITEM 254 - PAVEMENT PLANING, BITUMINOUS (1-1/4" DEPTH)
8. ITEM 609 - CURB, TYPE 6
9. ITEM 605 - 4" SHALLOW PIPE UNDERDRAIN
10. ITEM 608 - 4" CONCRETE WALK
11. ITEM 202 - PAVEMENT REMOVED
12. ITEM 202 - WALK REMOVED
13. ITEM 202 - CURB REMOVED
14. ITEM SPEC. - RESTORATION (SEEDING & MULCHING)
15. ITEM 203 - LINEAR GRADING, AS PER PLAN

EXISTING LEGEND

- (A) EXISTING ASPHALT CONCRETE (VARIABLE DEPTH 4" to 7")
- (B) EXISTING 4" BRICK
- (C) EXISTING 1-1/2" SAND
- (D) EXISTING CONCRETE SUBBASE
- (E) EXISTING 6" x 16" CONCRETE CURB
- (F) EXISTING 8" CONCRETE PAVEMENT
- (G) EXISTING REINFORCED CONCRETE PAVEMENT (VARIABLE DEPTH 8" to 10")
- (H) EXISTING ASPHALT CONCRETE (VARIABLE DEPTH 2" to 3")
- (J) EXISTING CONCRETE CURB
- (K) EXISTING 4" CONCRETE WALK

STATE OF OHIO
CLYDE C. HADDEN
54964
REGISTERED PROFESSIONAL ENGINEER

SUBMISSIONS / REVISIONS

VINE STREET (S.R. 640) ROADWAY WIDENING IMPROVEMENTS
CITIES OF WILLOWICK & EASTLAKE, LAKE COUNTY, OHIO

TYPICAL SECTIONS

CT Consultants, Inc.
Engineers • Architects • Planners
Willoughby • Mentor • Columbus • North Canton • Youngstown

DATE:	NOVEMBER, 1999
DRAWN BY:	J.J.C.
CHECKED BY:	C.C.H.
APPROVED BY:	
SCALE: HOR:	3/8" = 1'-0"
VERT:	3/8" = 1'-0"
CONTRACT No.	9840624
SHEET NO.	8
OF	52

COPYRIGHT - DATE: 10-25-99 08:30, CT CONSULTANTS INC. H:\1999\9840624\DWG\9840RTS.DWG PLOT:1-X2