LAK. 84 (3.27-7.81)
LAKE COUNTY

FED. ROAD DIVISION	STATE	PROJECT	SHEET NO.	TOTAL SHEETS
2	OHIO			

19 83

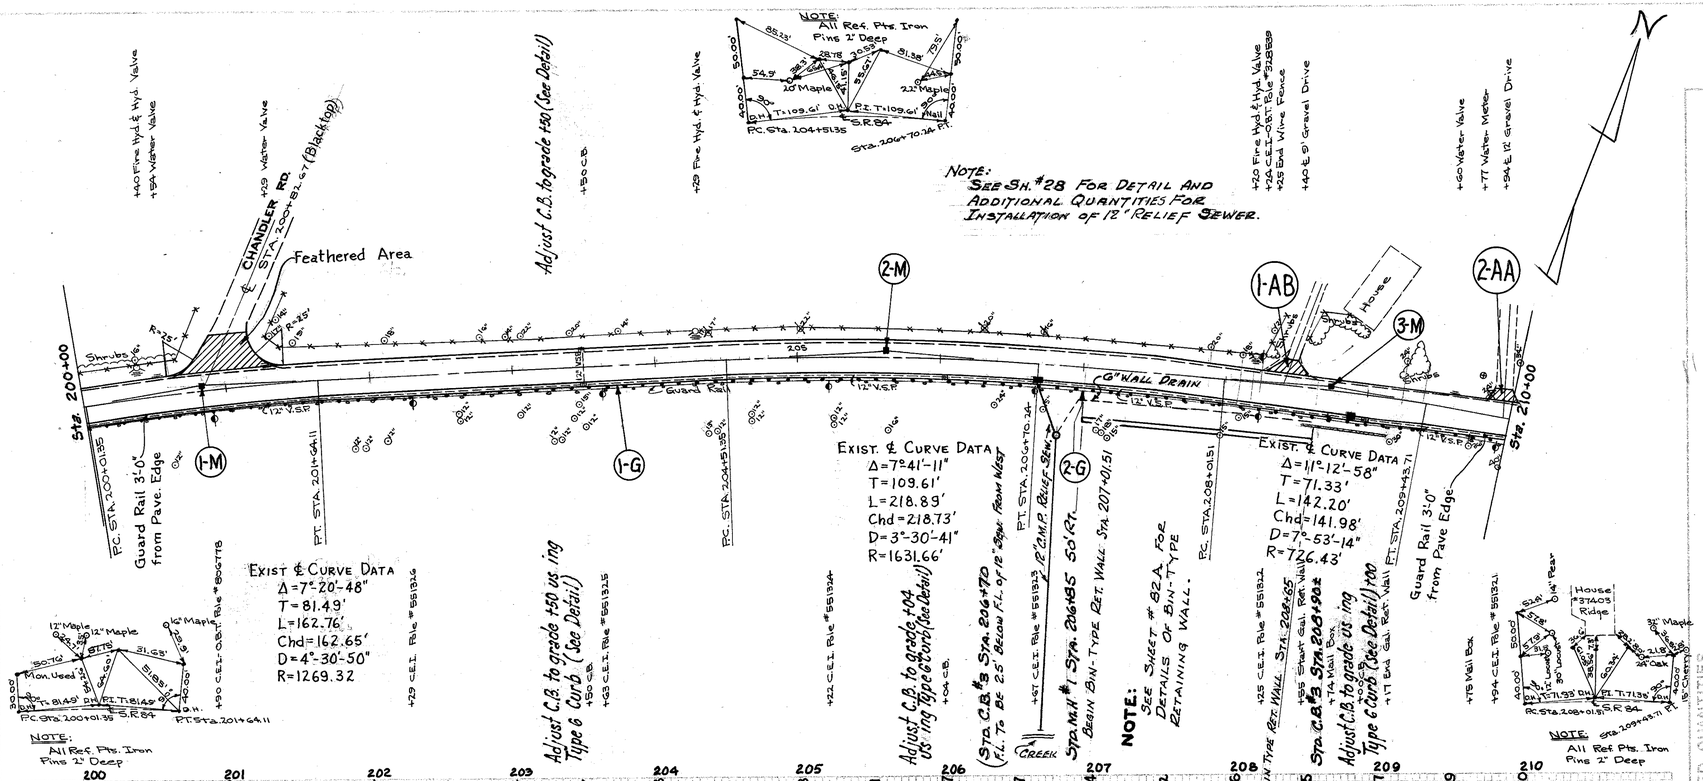

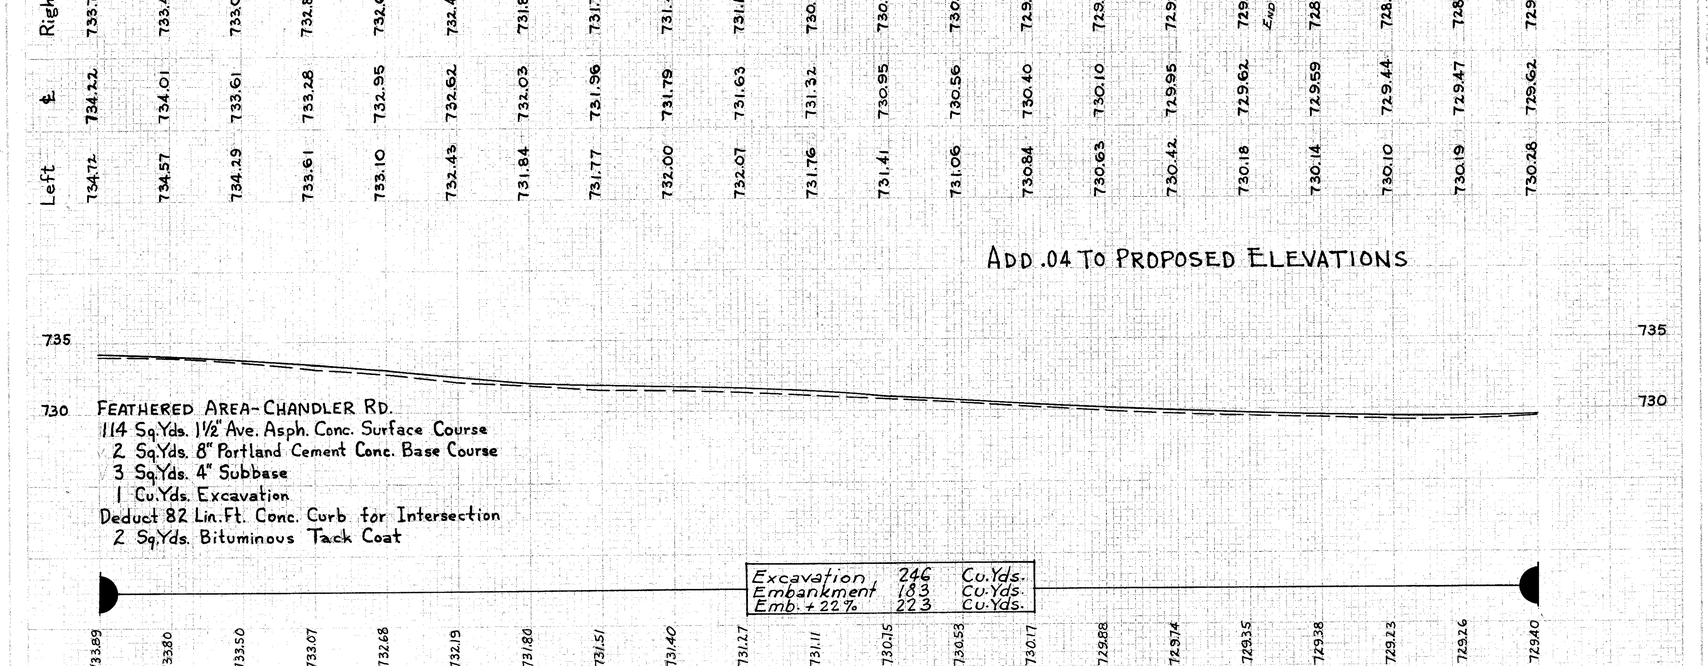

ESTIMATED QUANTITIES

STATION TO STATION	SIDE	5" Crushed Aggreg. Base Course Sq.Yds.	2" Asph. Conc. Surface Course Sq.Yds.	Excavation Cu.Yds.	Mon. Box Assembly in place Each	Remove & Disp. of Exist. Guardrail Lin.Ft.	Guardrail (Steel Beam (Deep) Lin.Ft.	STD. C.B. #3 Adjust C.B. to Grade (See Detail) Each	STD. M.H. #1 Adjust Water Hy. Hyd. Valves Each	SEE SHEET NO.
DRIVES										
1-AB to 2-AA	L	36	36	8	3					
MONUMENT BOXES										
1-M to 3-M					3					
GUARD RAIL										
1-G 200+00 to 210+00	R						1000			
2-G 200+00 to 210+00	R						1000			
CATCH BASINS									3	
MANHOLES										
WATER VALVES										
HYDRANTS & HYD.VALVES										
STORM SEWER										
TOTALS		36	36	8	3	1000	1000	3		

PLAN & PROFILE STA. 200+00 TO STA. 210+00