FED. RD. DIST. Nº	STATE	FED.AID PROJECT	FISCAL YEAR
	OHIO		

5/69

I.C.H. Nº 563 SEC. C&D.
LAKE COUNTY

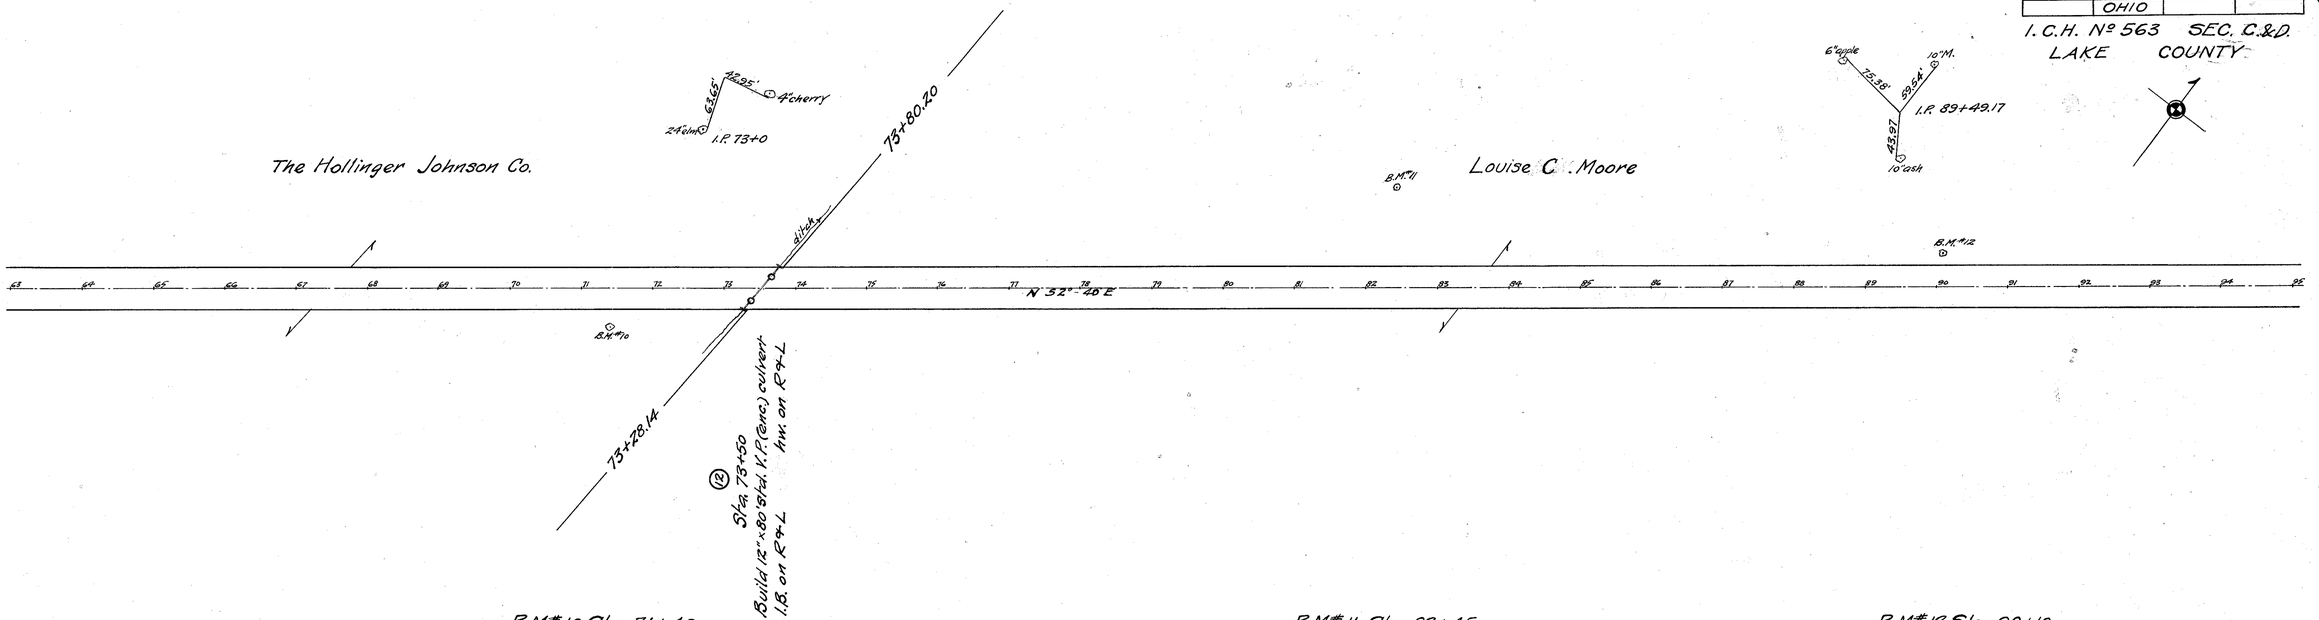

B.M.#10 Sta. 71+40
Spike in 20" M.
54' to right of ℄
Elev. = 706.14

Note: Grade lines shown is crown of finished pavement.

B.M.#11 Sta. 82+45
Spike in root 24" M.
142' to left of ℄
Elev. = 702.82

B.M.#12 Sta. 90+10
Spike in root 12" elm
47' to left of ℄
Elev. = 702.55

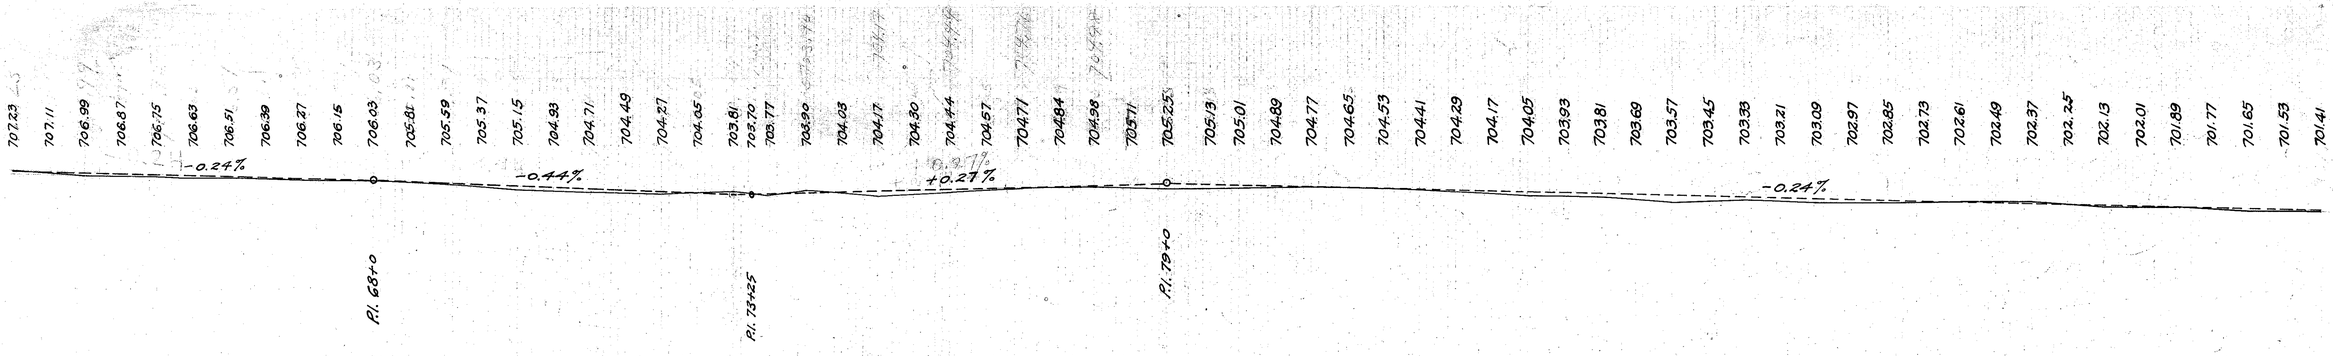
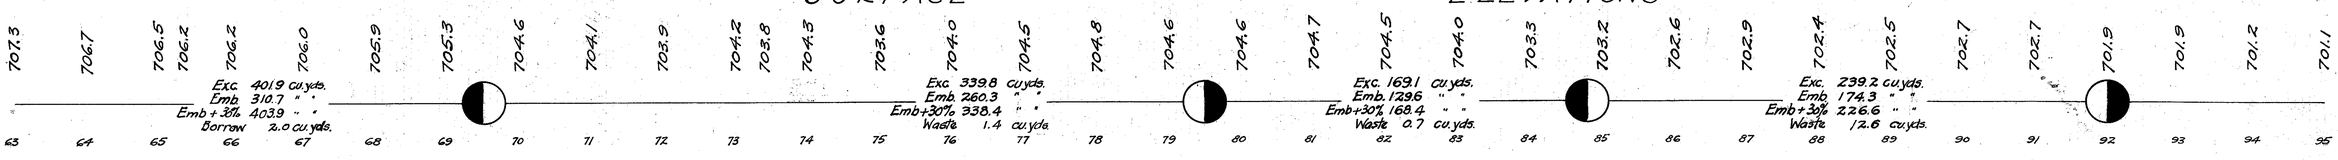
SURFACE ELEVATIONS