BENCH MARK #6
TOP N.E.COR.CONC.WALK AT
N.E.CORNER GARAGE
STA. 95+98±RT.
ELEV. 702.35

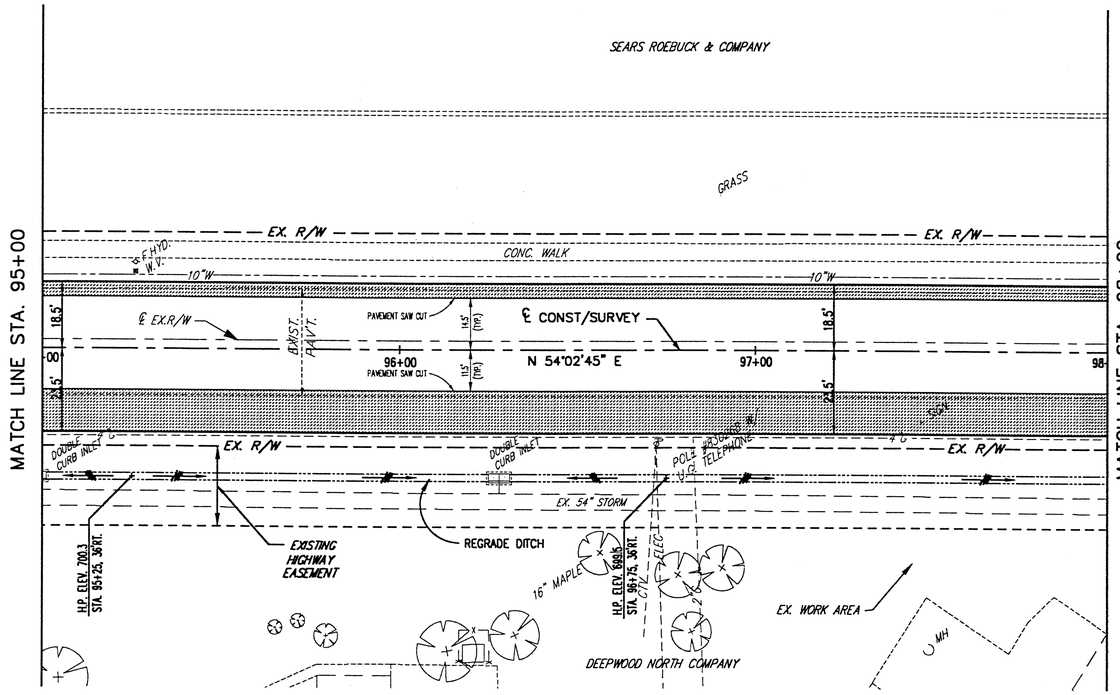

DENOTES ASPHALT PAVEMENT WIDENING

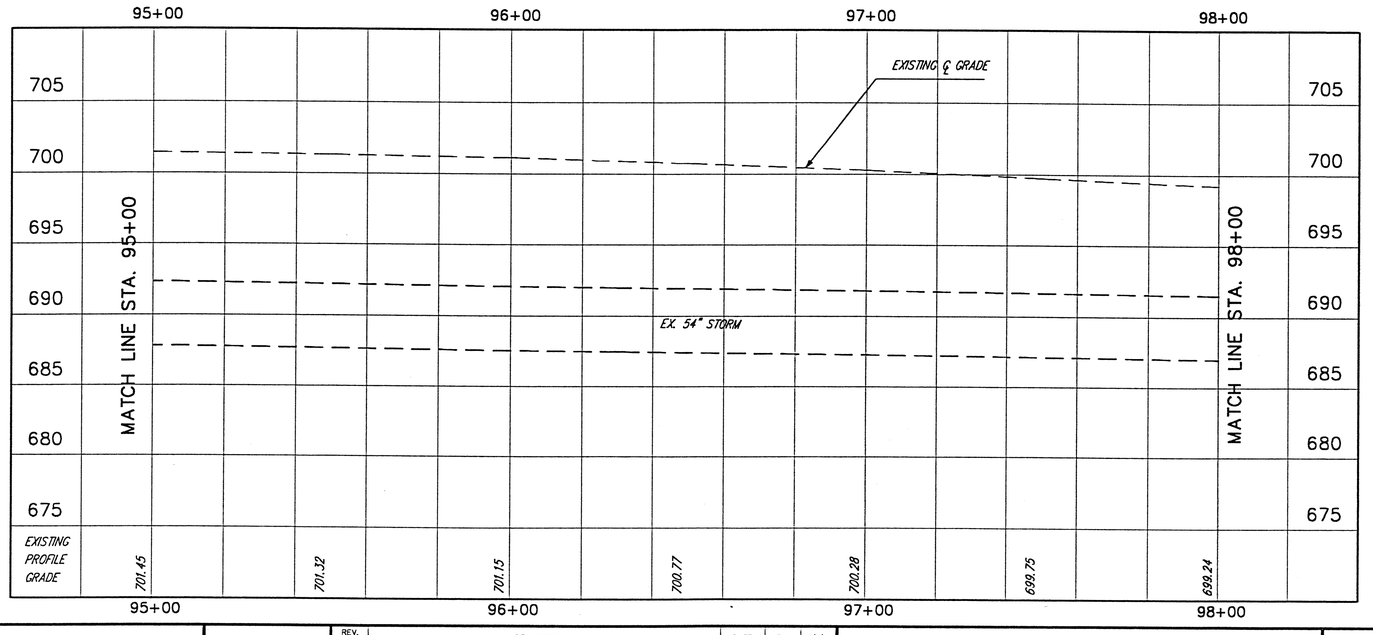

H:\2000\00123\DWG\84PP19.DWG - PLOT SCALE = 1:20

CT Consultants
Engineers • Architects • Planners

REV. NO.	DESCRIPTION	DATE	BY	CH'K'D.

STATE ROUTE 84
INTERIM WIDENING & RESURFACING IMPROVEMENTS
CITY OF MENTOR, LAKE COUNTY, OHIO

DATE: MARCH, 2000
DRAWN BY: J.J.C.
CHECKED BY: C.C.H.
APPROVED BY: C.C.H.
F.B. No. — PG. —

S.R. 84 - PLAN AND PROFILE
STA. 95+00 TO STA. 98+00

SCALE	
HOR.	1" = 20'
VERT.	1" = 5'
CONTRACT No.	00123
SHEET NO.	OF
29	74