FED. RD. DIVISION	STATE	PROJECT	
2	OHIO		

12
14

LAKE COUNTY
LAK. 86-0.49

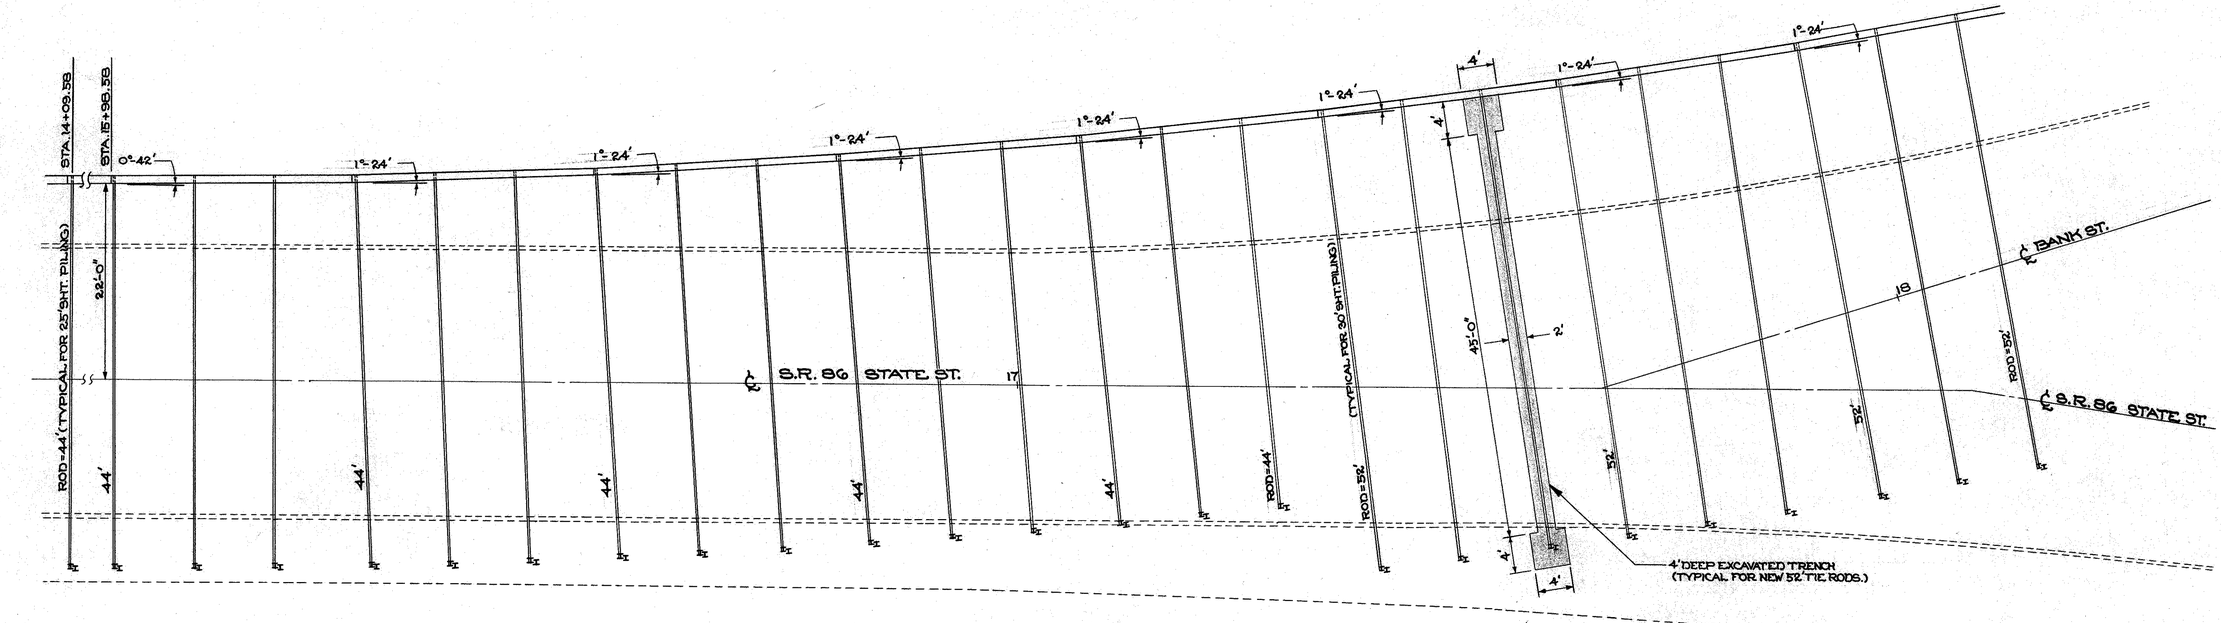

PLAN
SCALE: 1" = 8'-0"

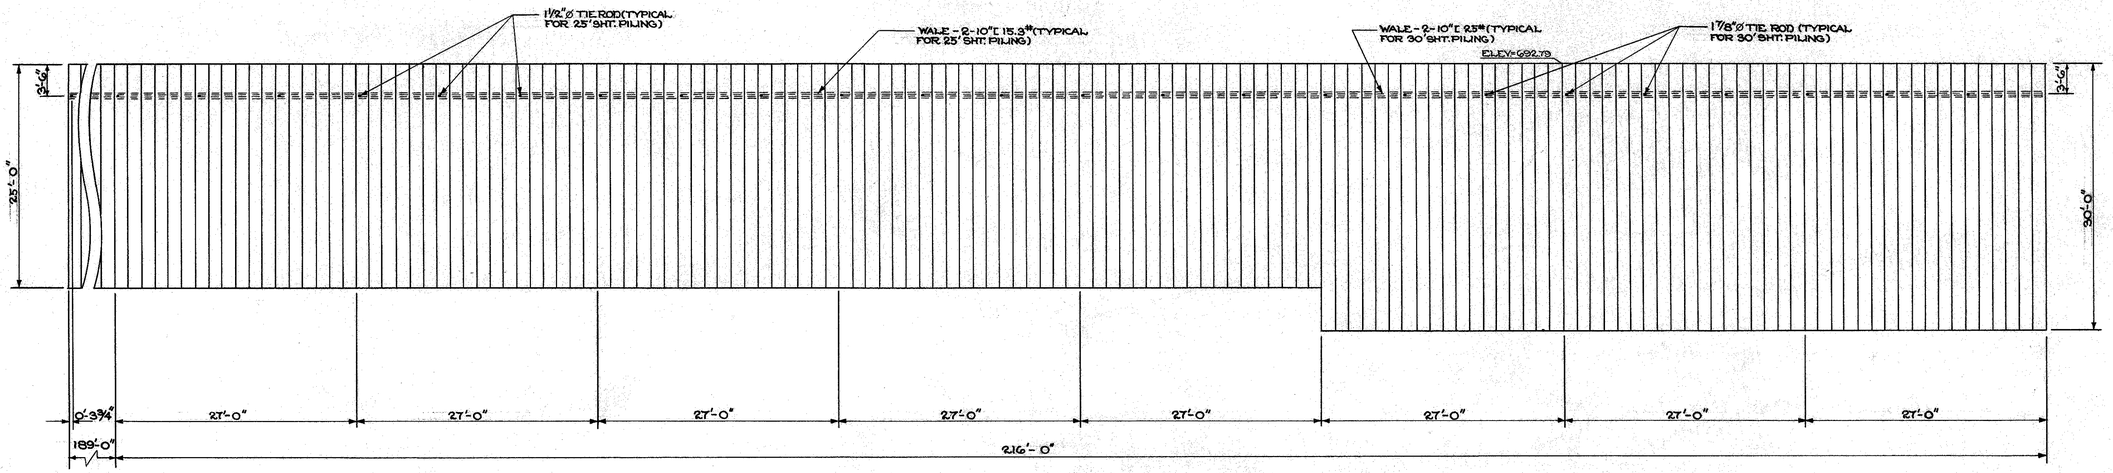

FRONT ELEVATION
SCALE: 1" = 8'-0"

RETAINING WALL S. R. 86