P101-MAI-35

FHWA REGION	STATE	PROJECT	
5	OHIO		

19
19

LAKE COUNTY
LAK-86-1.95

PLAN NO. BR-73-35

NOTE: FOR ADDITIONAL DETAILS OF CLOSURE SEE SHEET 18.

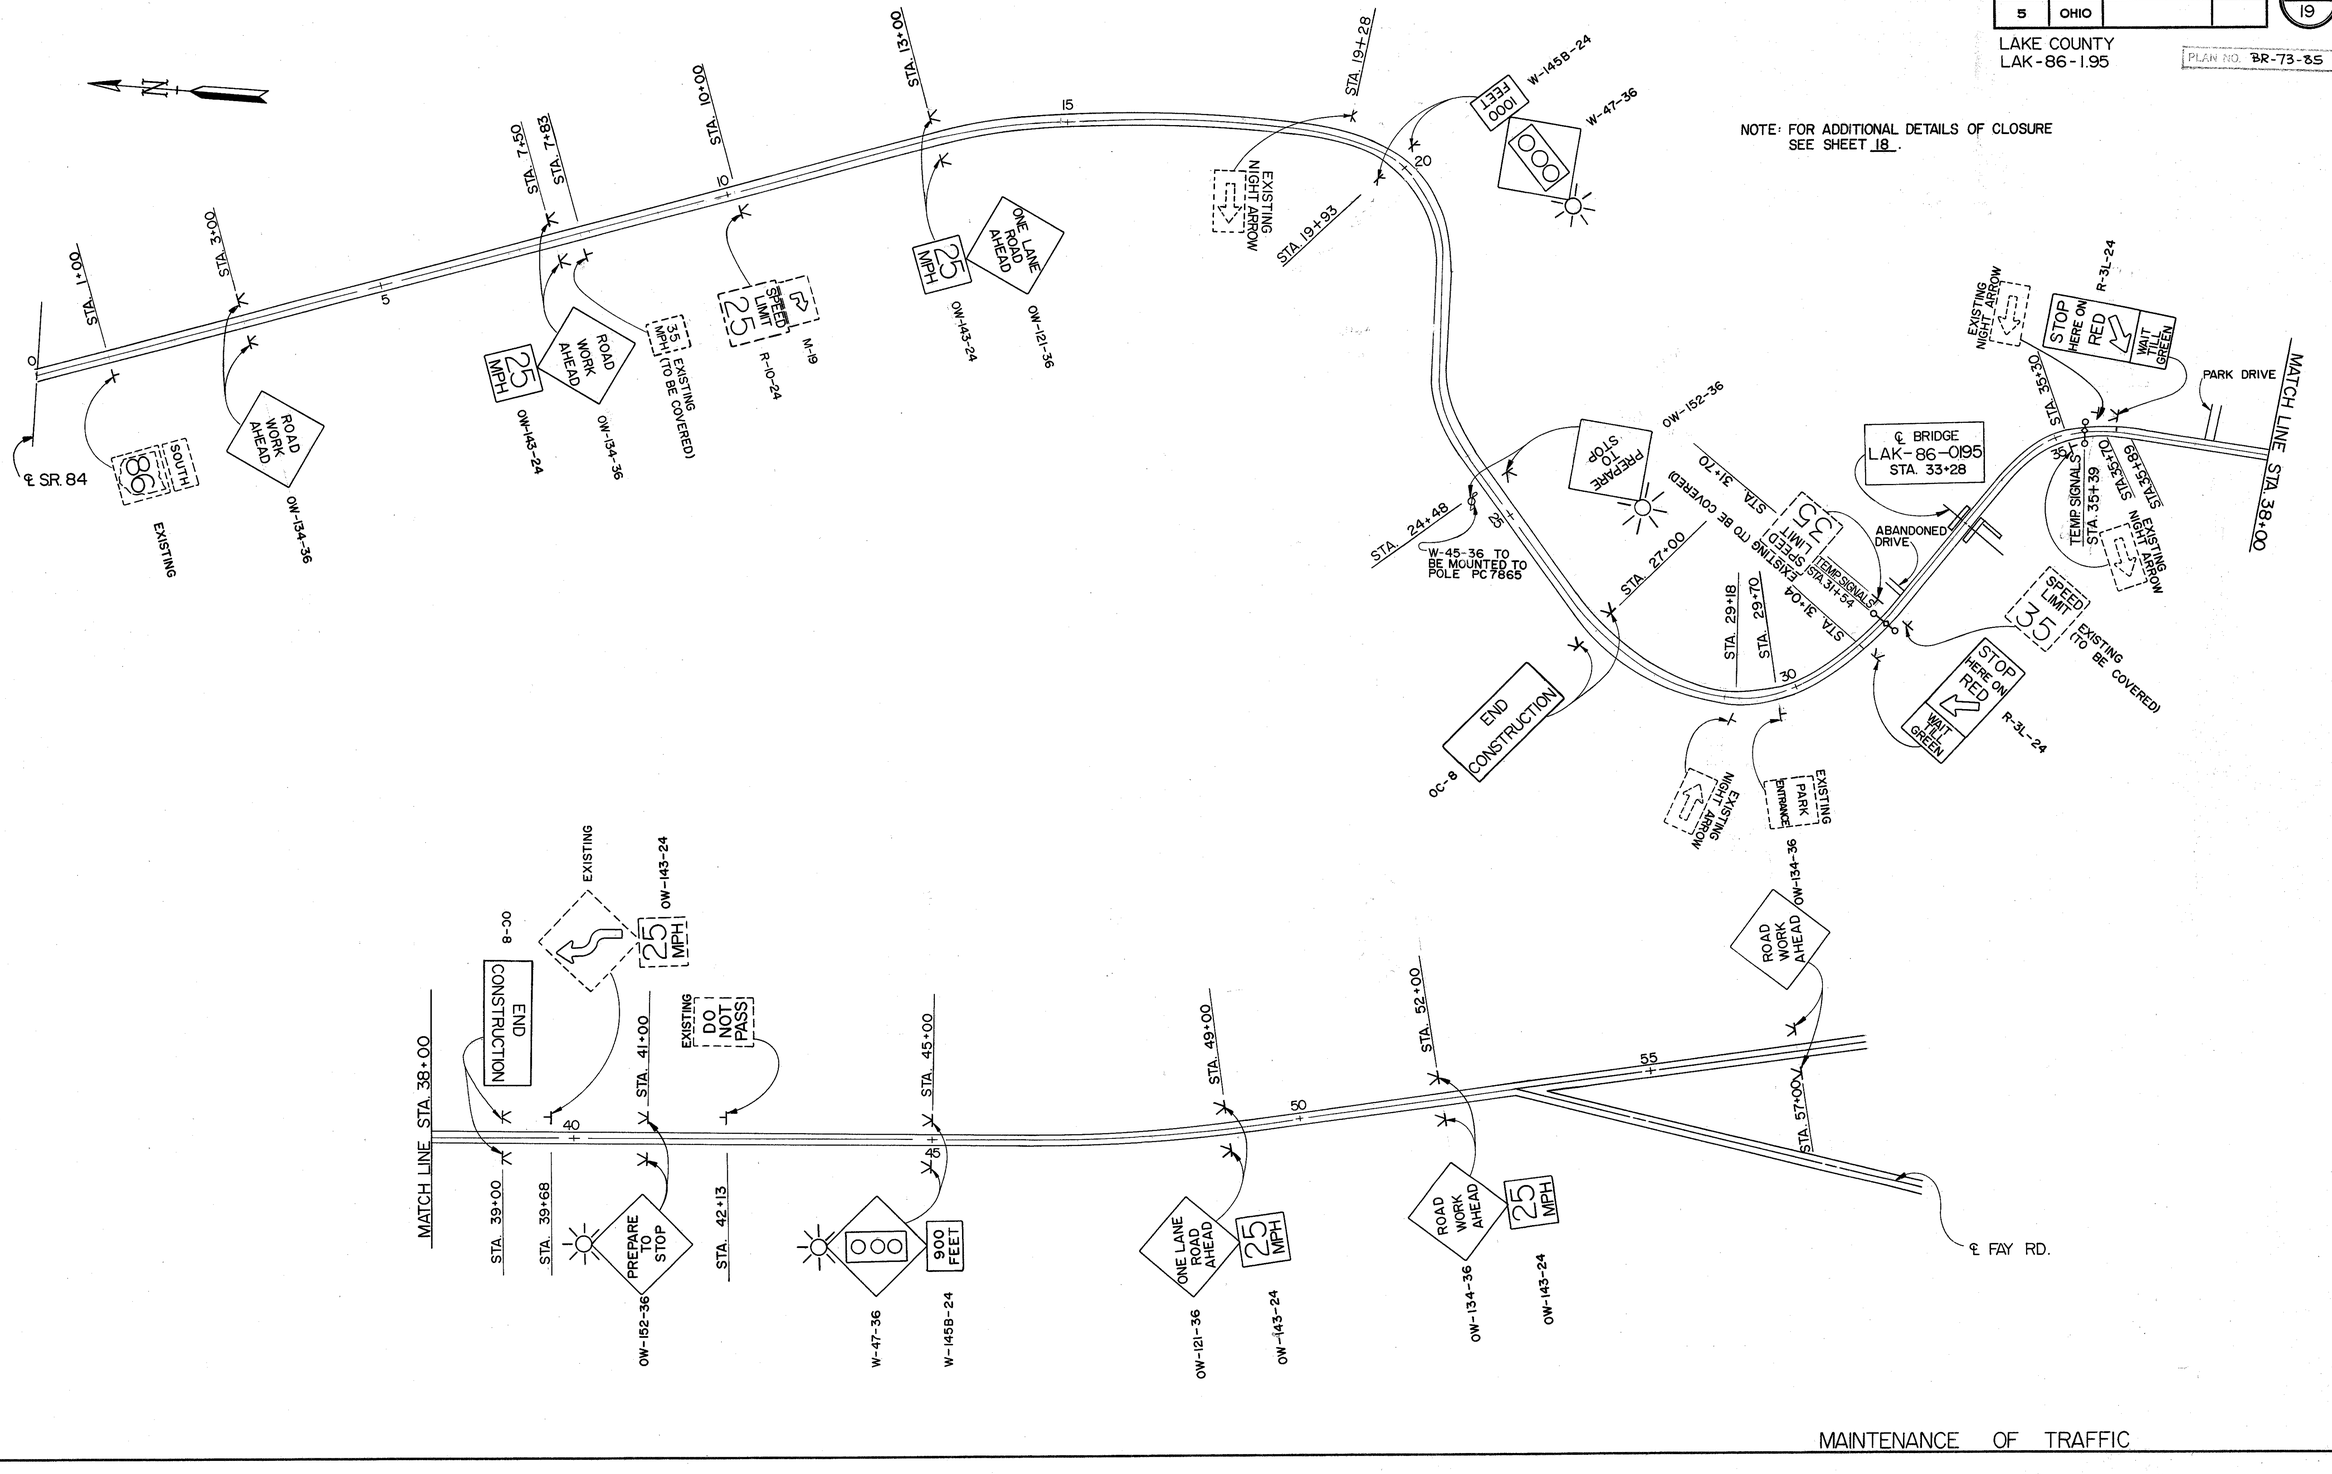

MAINTENANCE OF TRAFFIC