# LAKE COUNTY

LEROY TOWNSHIP
LOT 7 & 26
T-10-N , R-7-W

STATION EQUATION
STA 435+30.54 / 0.81' L ℄ SURVEY & R/W =
STA 435+30.54 ℄ CONSTRUCTION

CENTERLINE CONSTRUCTION
CURVE DATA
P.I. STA 434+13.00
Δ = 08°50'00"
Dc = 3°45'
R = 1527.87'
T = 118.01'
L = 235.55'
E = 4.55'
P.C. STA 432+94.99
P.T. STA 435+30.54

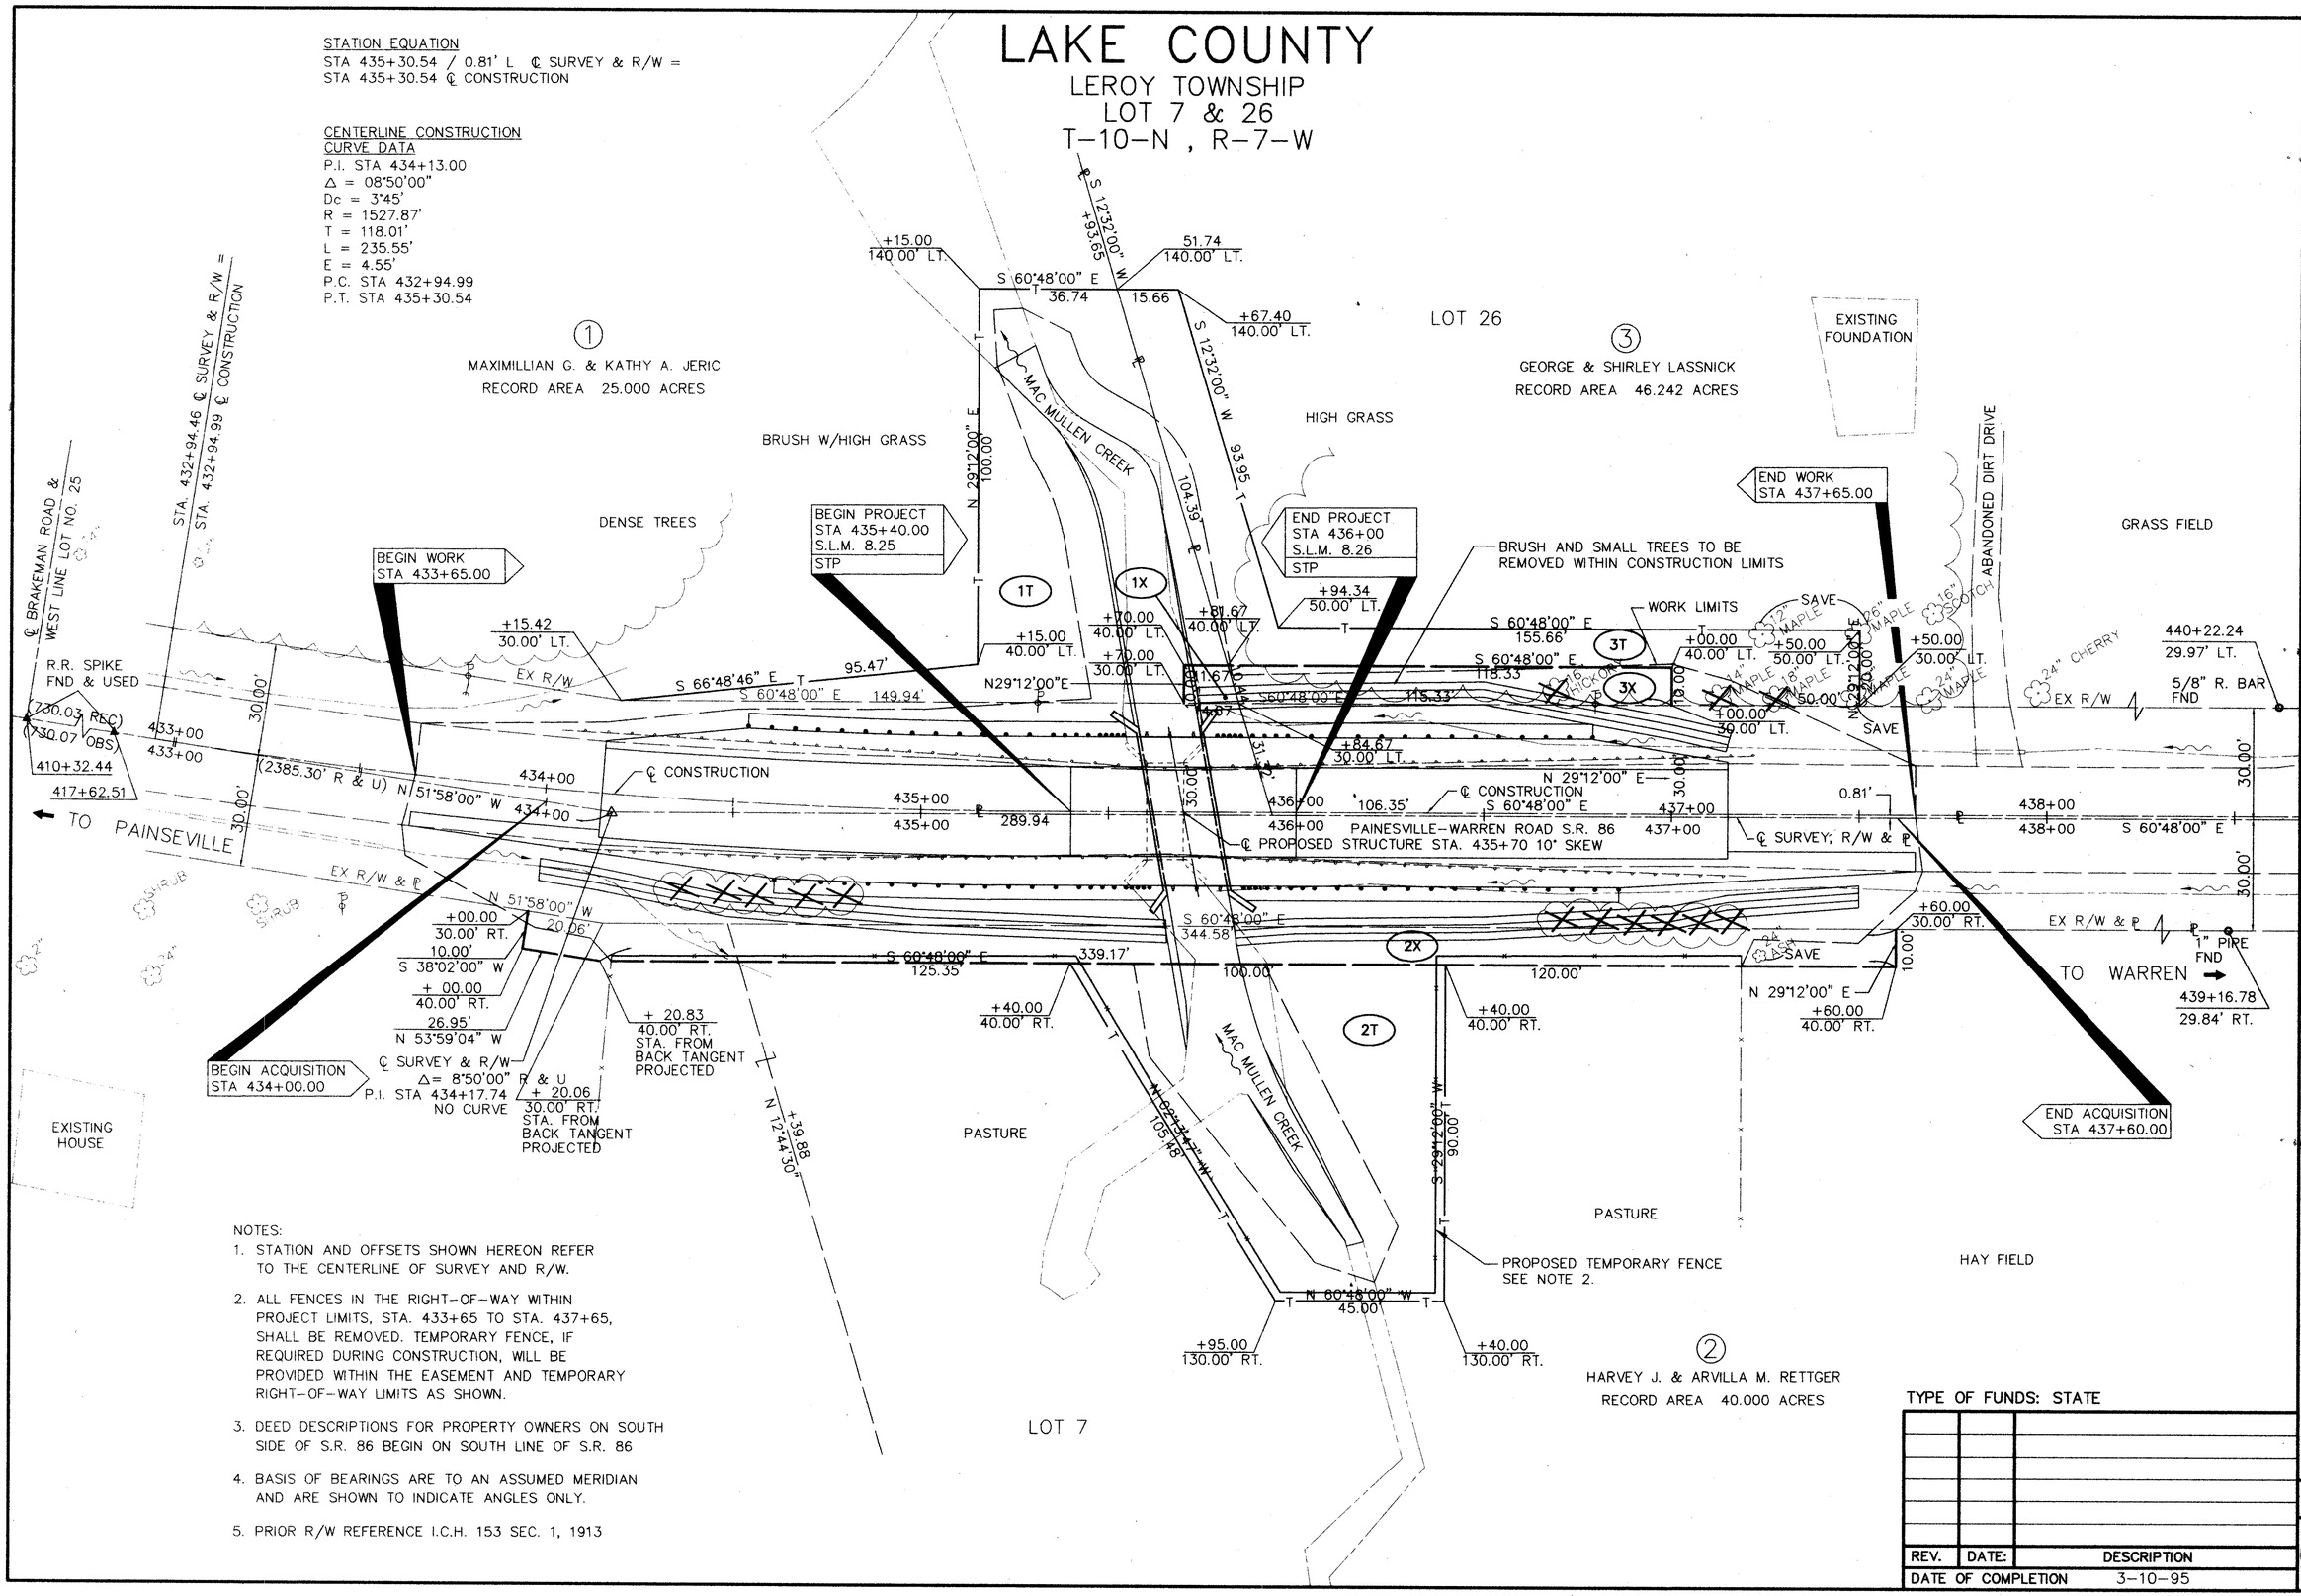


NOTES:

1. STATION AND OFFSETS SHOWN HEREON REFER TO THE CENTERLINE OF SURVEY AND R/W.
2. ALL FENCES IN THE RIGHT-OF-WAY WITHIN PROJECT LIMITS, STA. 433+65 TO STA. 437+65, SHALL BE REMOVED. TEMPORARY FENCE, IF REQUIRED DURING CONSTRUCTION, WILL BE PROVIDED WITHIN THE EASEMENT AND TEMPORARY RIGHT-OF-WAY LIMITS AS SHOWN.
3. DEED DESCRIPTIONS FOR PROPERTY OWNERS ON SOUTH SIDE OF S.R. 86 BEGIN ON SOUTH LINE OF S.R. 86
4. BASIS OF BEARINGS ARE TO AN ASSUMED MERIDIAN AND ARE SHOWN TO INDICATE ANGLES ONLY.
5. PRIOR R/W REFERENCE I.C.H. 153 SEC. 1, 1913

TYPE OF FUNDS: STATE

| REV. | DATE: | DESCRIPTION |
|---|---|---|
| DATE OF COMPLETION | | 3-10-95 |

HORIZONTAL SCALE IN FEET 0 10 20 40

FEDERAL PROJECT NO. STP

STATE JOB NO.

RIGHT OF WAY PLAN
STA. 433+65 TO STA. 437+65

LAK-86-8.25

3/3

32/32

D:\LAK86\R001 Tue Apr 25 12:02:12 1995 Environmental Design Group, Inc