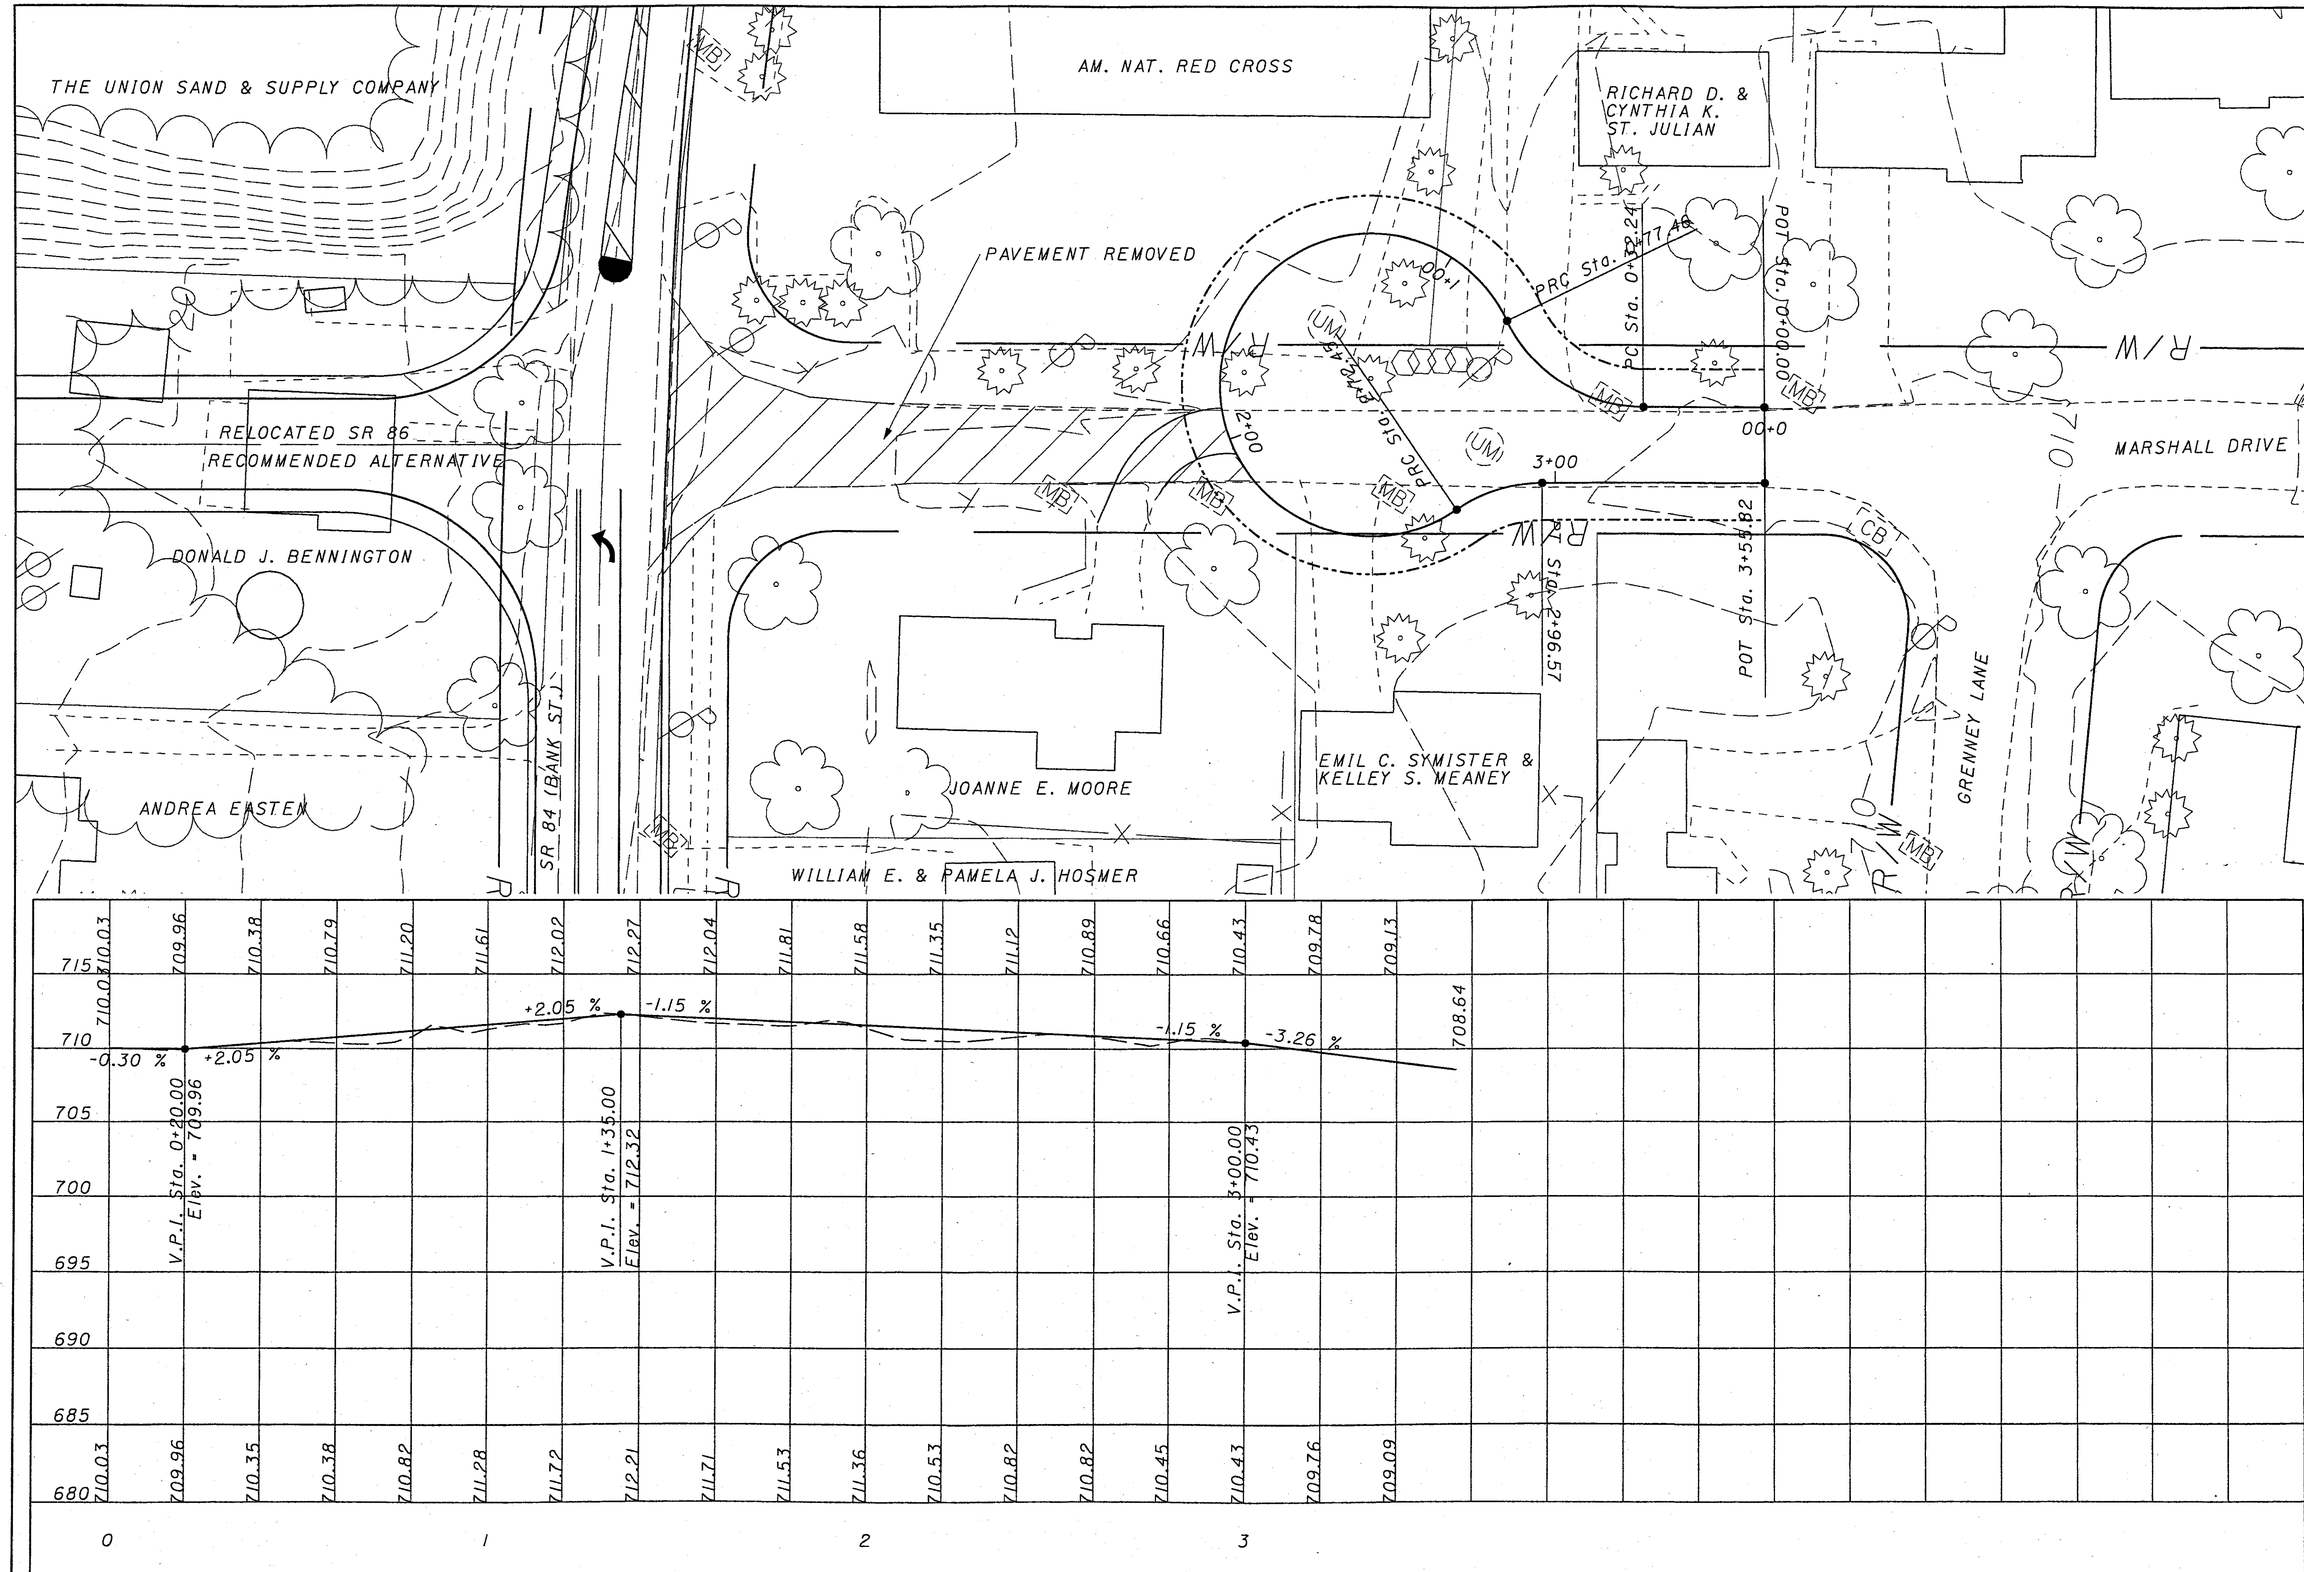

HORIZONTAL SCALE IN FEET
0 10 20 40

CALCULATED
CHECKED

CUL-DE-SAC SITE PLAN
RECOMMENDED ALTERNATIVE

LAK-86-1.32

p:\pr24890\cadd\pl-cul-rec2.dgn 06/20/01 12:49:47 PM