SEEDING	
END WIDTH	SQ. YDS.

END AREA		VOLUME	
CUT	FILL	CUT	FILL

CALCULATED

CHECKED

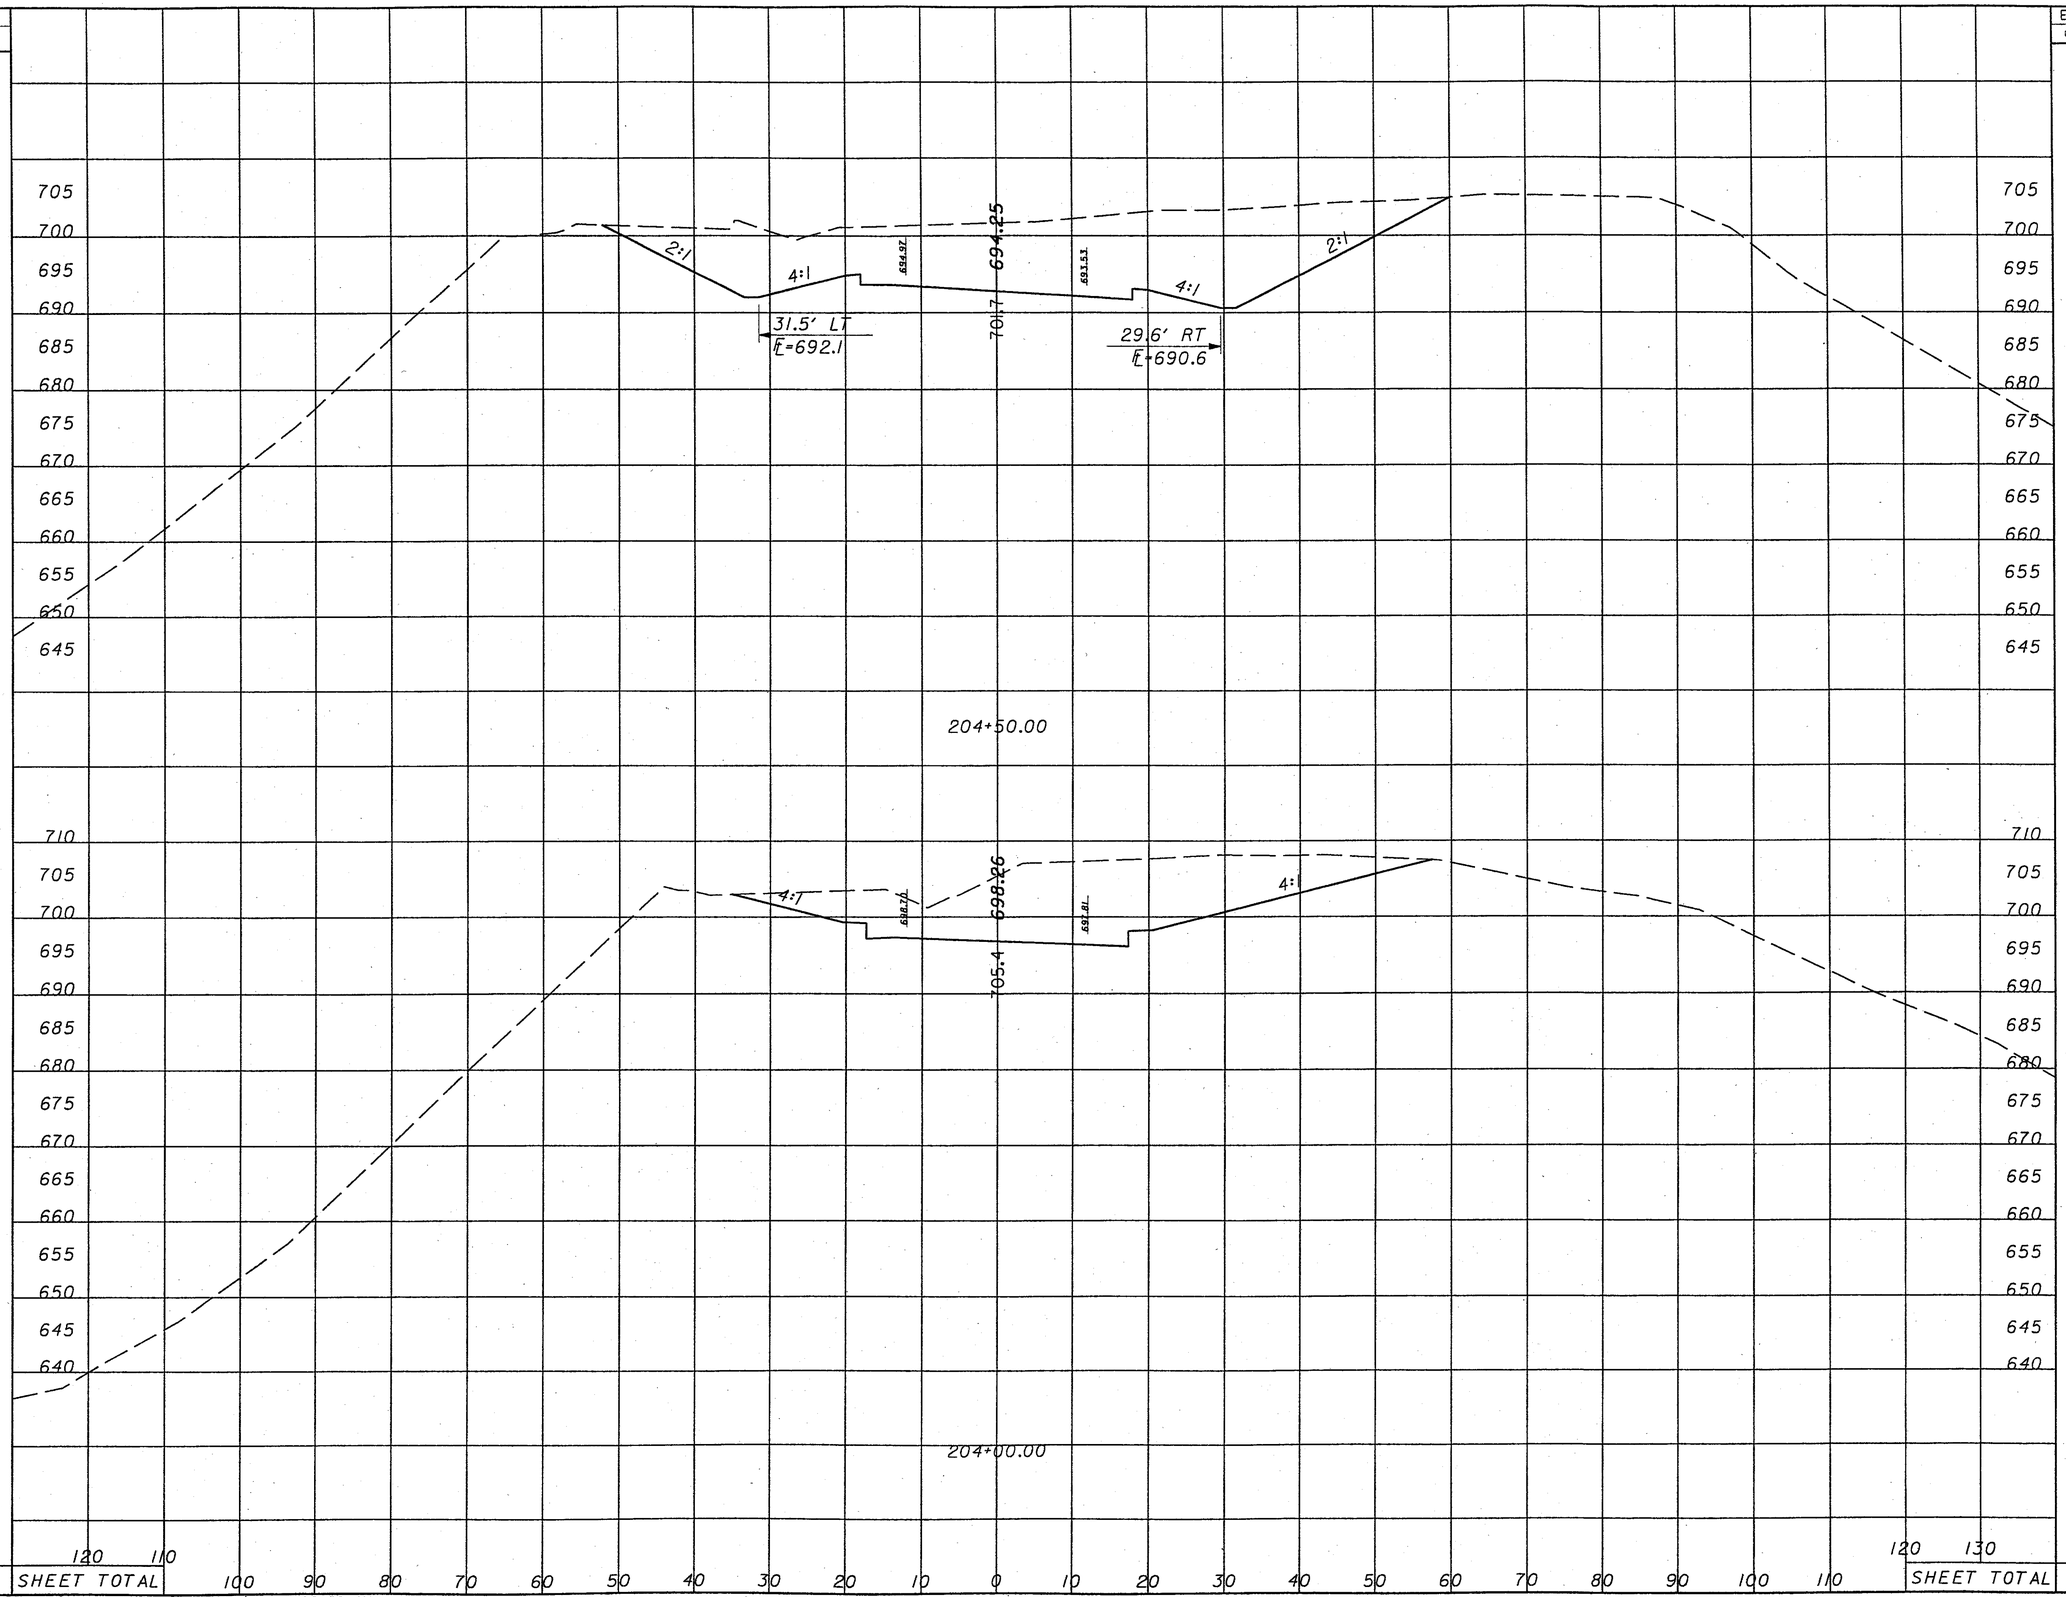

CROSS SECTIONS
RECOMMENDED ALTERNATIVE

LAK-86-1.32

8

p:\pr24890\cadd\recxssht.dgn 06/13/01 11:08:30 AM