PLAN SHEET

LAKE COUNTY	OHIO	31
LAK-90/271-1.88/0.00	FHWA REGION 5	49
	FEDERAL PROJECT	

0 50 100
SCALE IN FEET

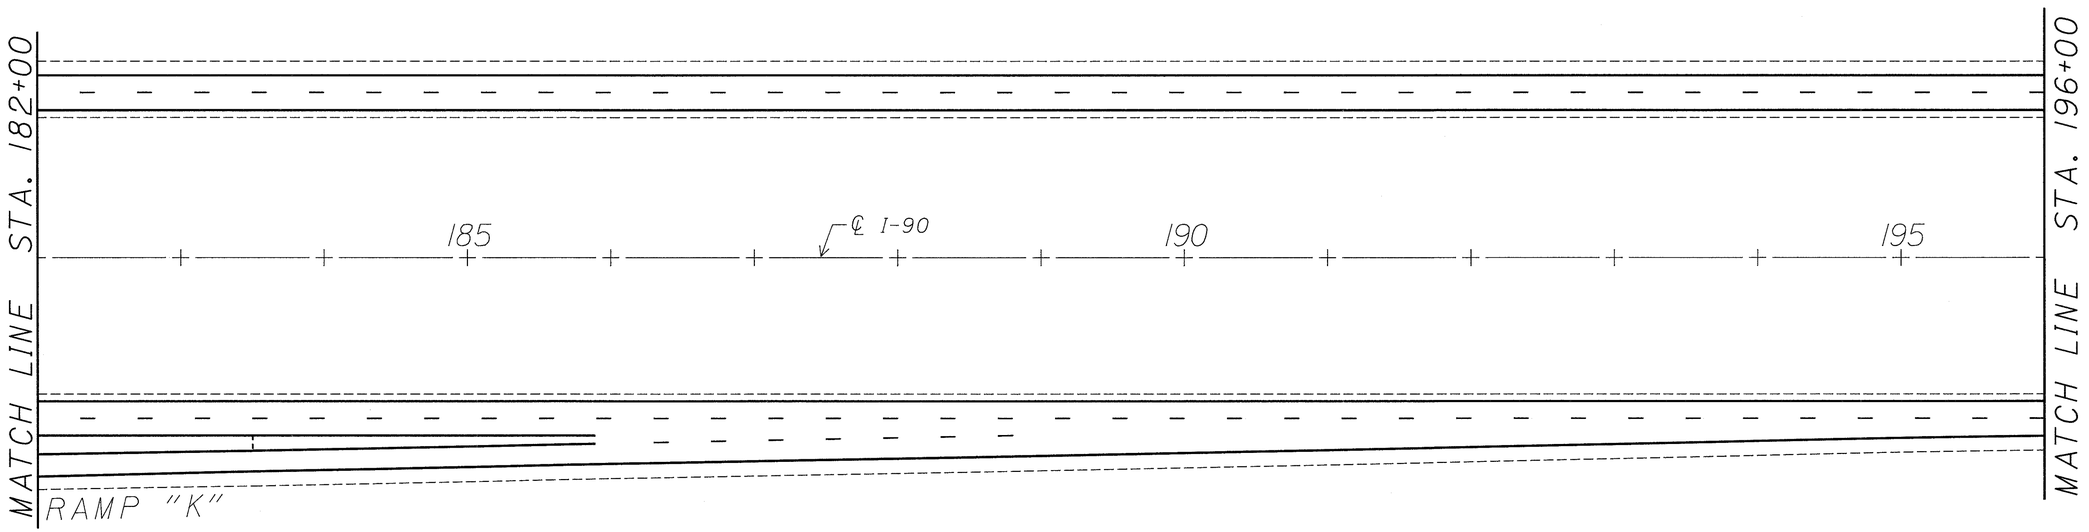

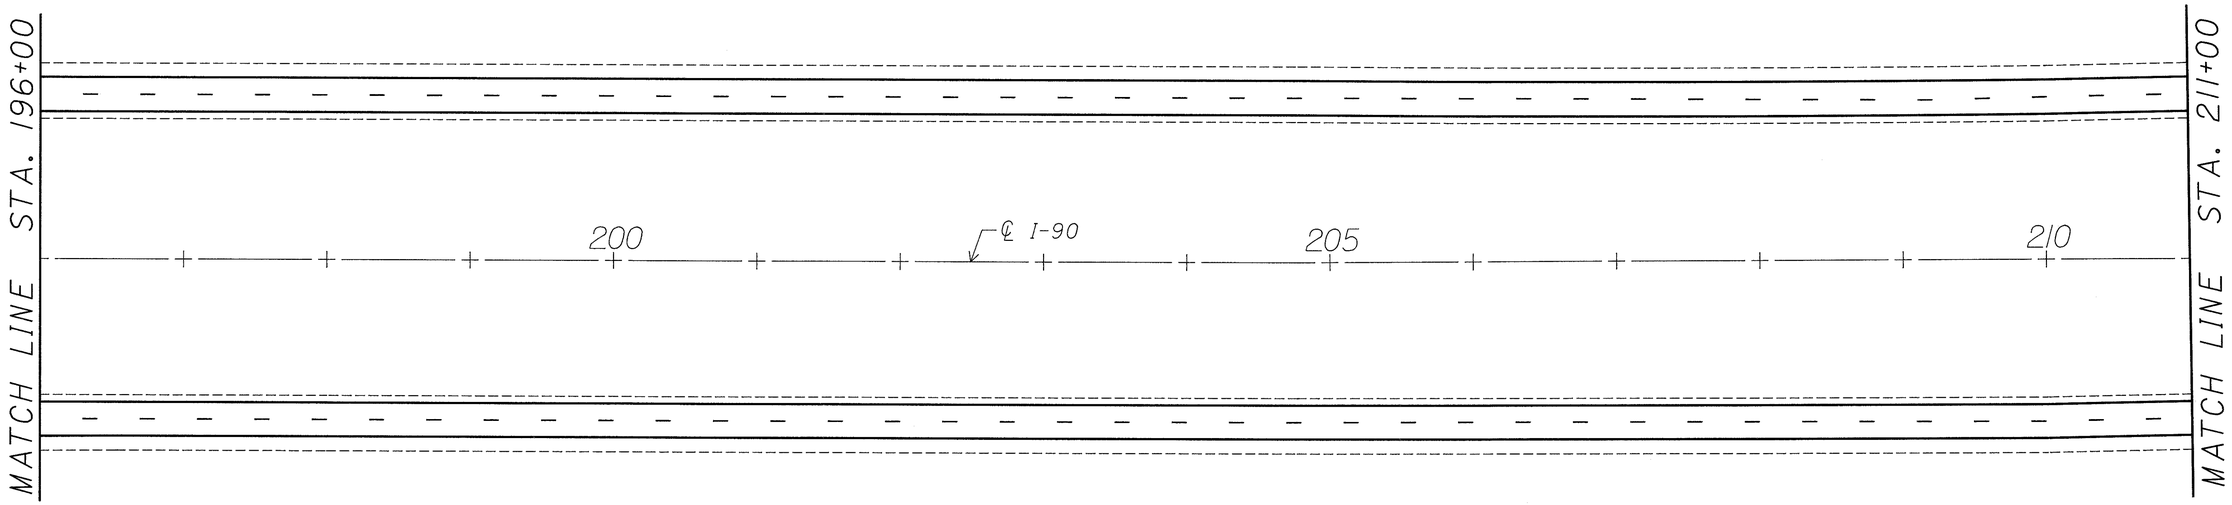

I-90 PLAN VIEW STA. 182+00 TO STA. 211+00

PLOT SUBMITTED: 4-MAY-1990 10:45
PLOT SUBMITTED BY: GRMOVSEK
ZFI:[100,350]OLK90GPP.DGN