PLAN SHEET

LAKE COUNTY	OHIO	43
LAK-90/271-1.88/0.00	FHWA REGION 5	49
	FEDERAL PROJECT	

0 50 100
SCALE IN FEET

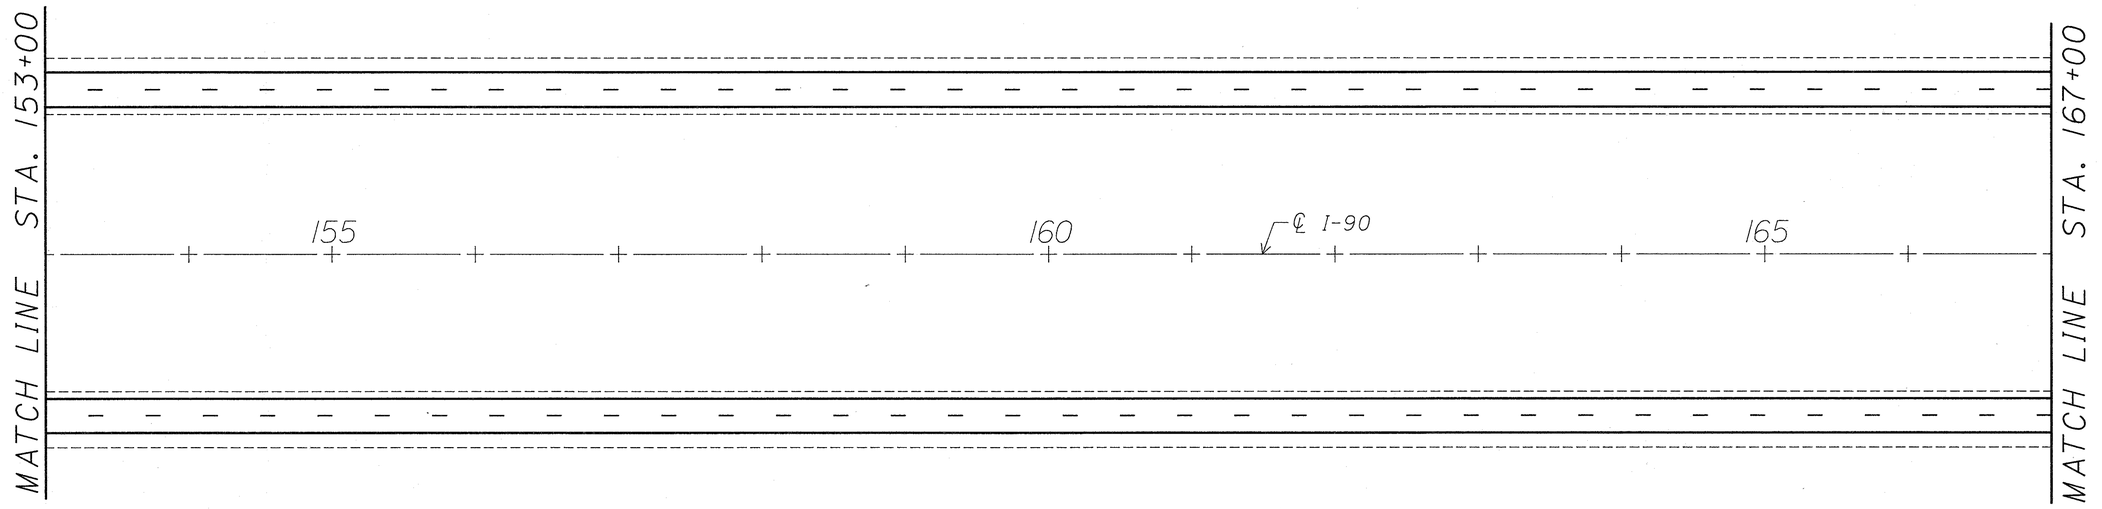

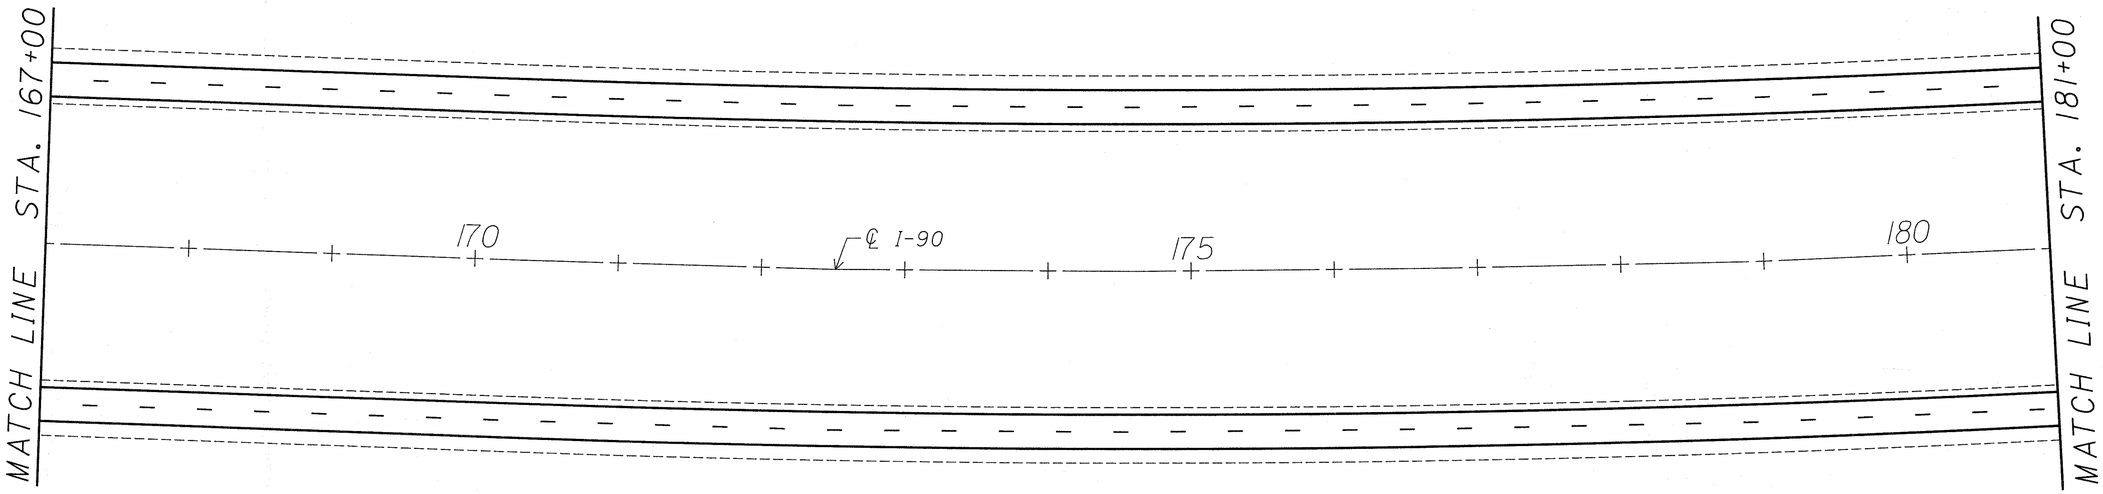

I-90 PLAN VIEW STA. 153+00 TO STA. 181+00

PLOT SUBMITTED: 9-MAY-1990 16:32
ZFI:[100,3501]LK90GP2.DGN
PLOT SUBMITTED BY: GRMOVSEK