PLAN SHEET

LAKE COUNTY	OHIO	44
LAK-90/271-1.88/0.00	FHWA REGION 5	49
	FEDERAL PROJECT	

0 50 100
SCALE IN FEET

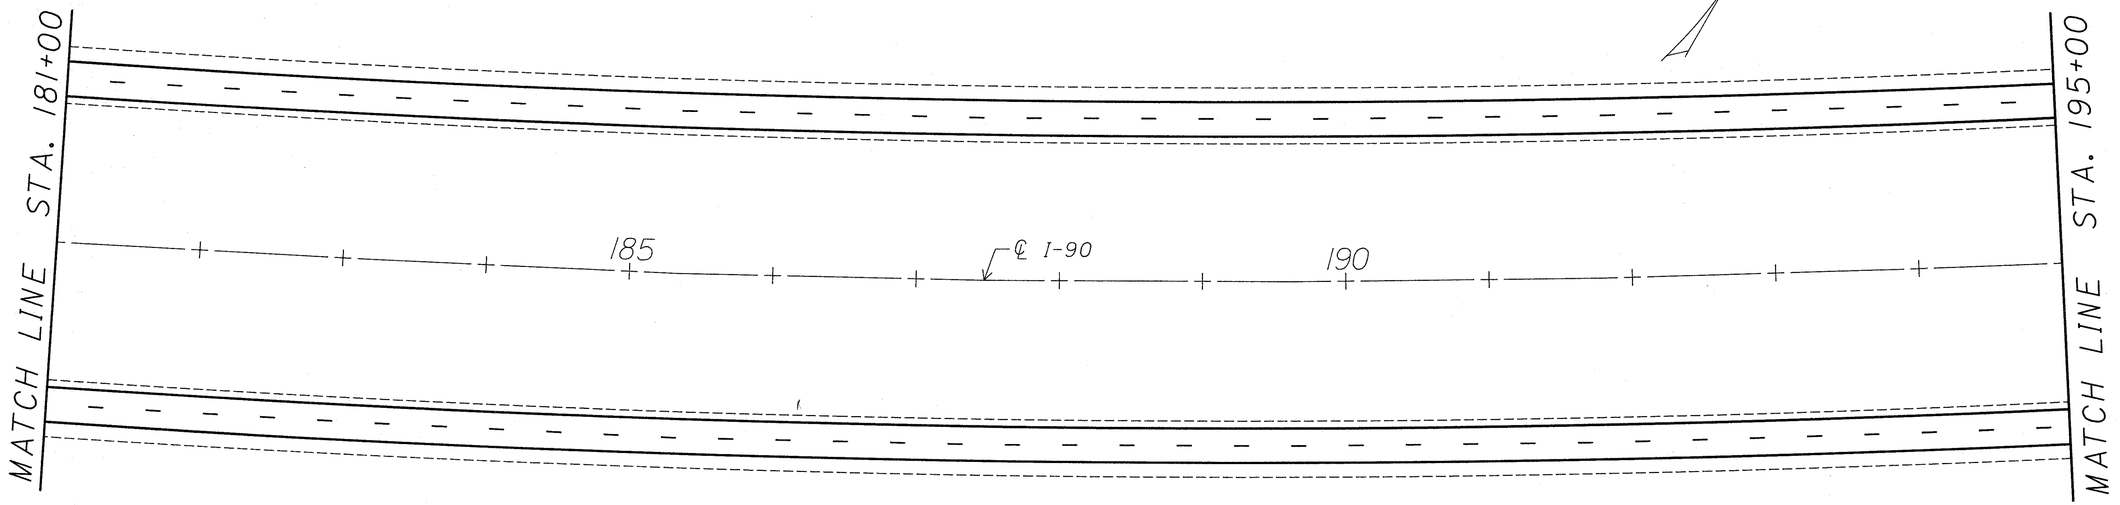

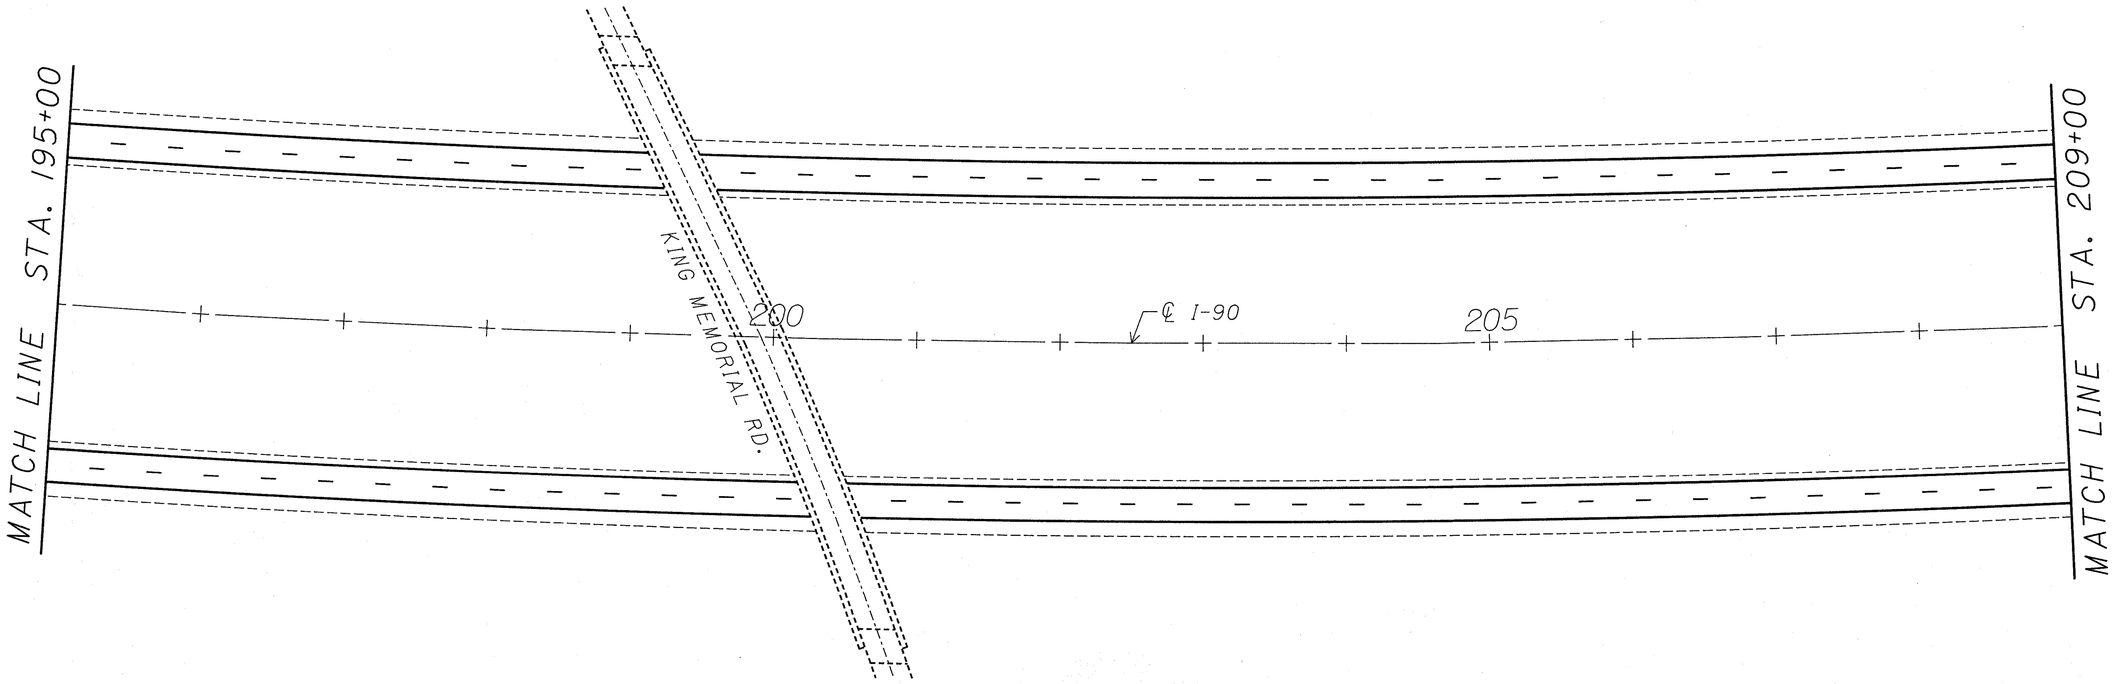

I-90 PLAN VIEW STA. 181+00 TO STA. 209+00

PLOT SUBMITTED: 4-MAY-1990 11:22
ZF1:[100,3501]LK90GP3.DGN
PLOT SUBMITTED BY: GRMOVSEK