TYPICAL SECTIONS

TYPE T-71

FED. RD. DIVISION	STATE	PROJECT		3 / 306
2	OHIO			

LAKE COUNTY
LAK-1-10.38

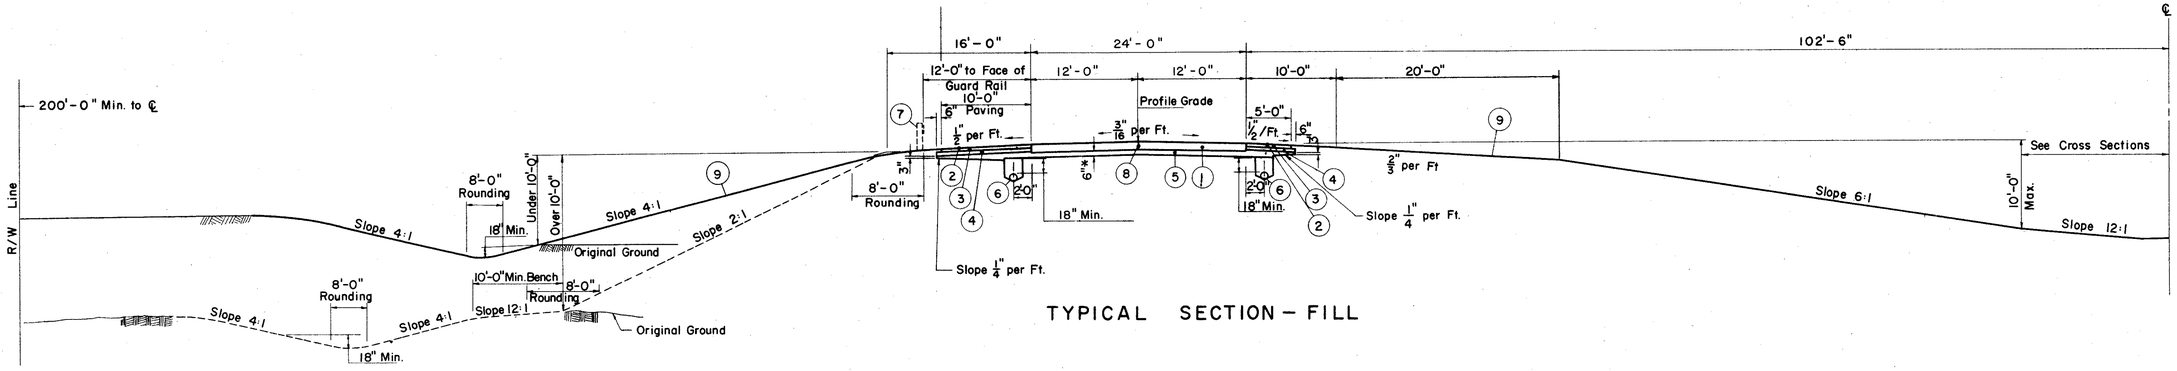

TYPICAL SECTION - FILL

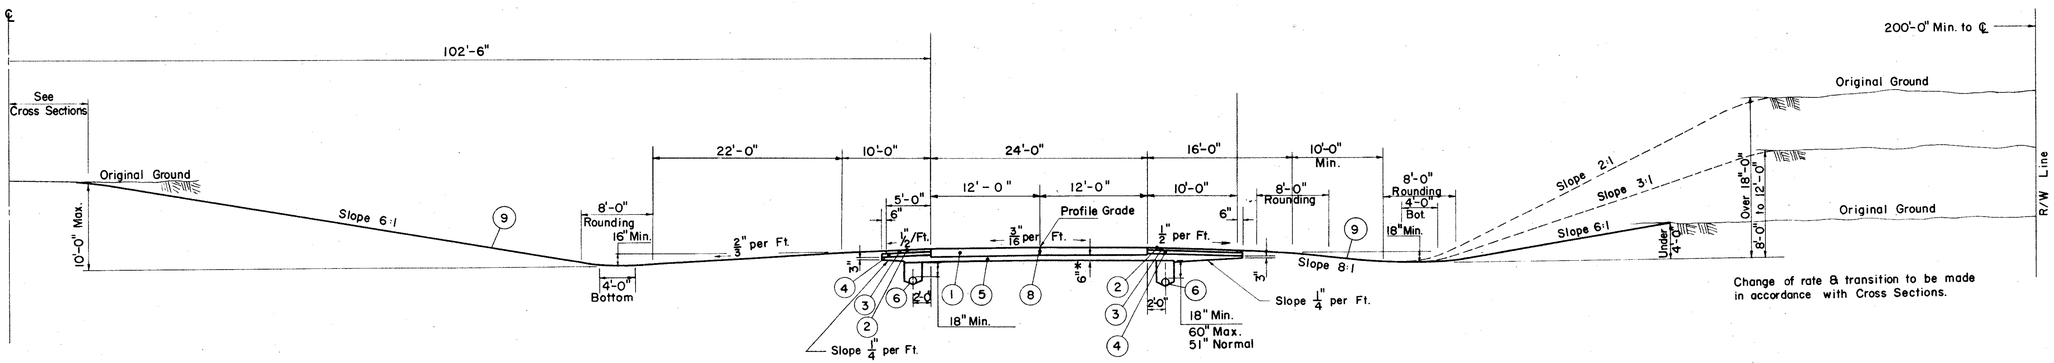

TYPICAL SECTION - CUT

LEGEND

(1) T-71 10" Reinforced Portland Cement Concrete Pavement.

(2) T-31 Bituminous Surface Treatment. (See note in proposal)

(3) B-219 3" Waterproofed Aggregate Base Course

(4) I-18 5" Stabilized Crushed Aggregate Shoulders & Approaches.

(5) I-22 Variable Depth Subbase, as per plan.

(6) I-4 6" Pipe Underdrain.

(7) I-15 Guard Rail.

(8) Standard Longitudinal Joint.

(9) L-9 Seeding & Protecting Roadway Areas

* 18" Subbase Thickness
Approx. Sta. 286 + 00 to Sta. 295 + 00 (Eastbound & Westbound Lanes)
Approx. Sta. 306 + 00 to Sta. 309 + 00 Eastbound Lane
Approx. Sta. 308 + 00 to Sta. 311 + 00 Westbound Lane
Frost - susceptible Silt is anticipated thru these Areas