LAKE COUNTY
LAK-I-10.38

STRUCTURE NO. LAK-I-1060
FOR DETAILS OF STRUCTURE
SEE SHEET NO. 258

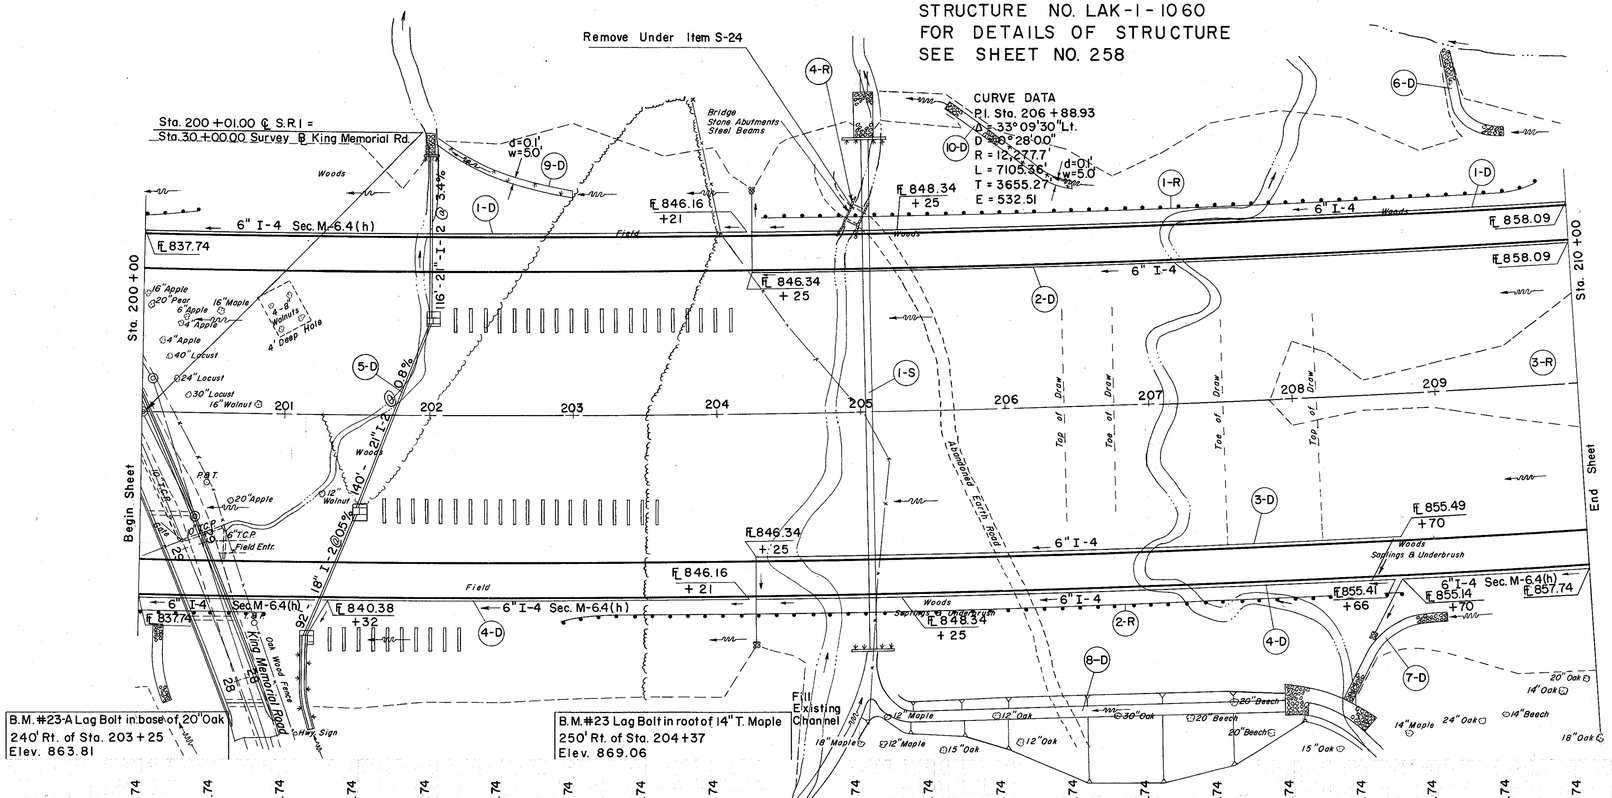

(D) DRAINAGE

REF NO.	STATION FROM	STATION TO	I-4 8" OUTLET PIPE SEC. M-64(a) LIN. FT.	I-2 CLASS A STORM SEWER UNDER PAVEMENT SIDE SEWER SEC. M-64(b) or M-68(b) 21" LIN. FT.	I-2 CLASS A STORM SEWER UNDER PAVEMENT 18" LIN. FT.	I-2 CLASS A STORM SEWER UNDER PAVEMENT 8" LIN. FT.	I-4 8" OUTLET PIPE SEC. M-64(c) DEEP LIN. FT.	I-4 8" OUTLET PIPE SEC. M-64(c) SHALLOW LIN. FT.	I-5 8"X8"X6" TEE SEC. M-6.5(b) or M6.8(b) EACH	I-5 6" 60° WYE SEC. M-6.4(h) EACH	I-5 6"X8" INCREASER EACH	I-5 6"-90° BEND EACH	I-5 6"-60° WYE EACH	6"-60° BEND SEC. M-6.4(h)	I-8 STD. # 5 CATCH BASIN EACH	I-8 MOD. STD. #5 CATCH BASIN EACH	I-10 DUMPED ROCK CHANNEL PROTECT C.Y.	I-10 DRAINAGE OF STRUCT. NO. 2 AGGR. PAVED GUTTER TYPE L.F.	I-10 DUMPED ROCK CHANNEL PROTECT C.Y.	I-14529 DRAINAGE OF STRUCT. NO. 2 AGGR. PAVED GUTTER TYPE C.Y.
1-D	200+00	210+00	LT. 420		46			574											10		0.6
2-D	204+25	210+00	LT. 420					574													
3-D	204+25	210+00	RT. 420					444													
4-D	200+00	210+00	RT. 592		46			470											10		0.6
5-D	201+00	202+00	—	140		92	116														
6-D	209+25		LT.																		
7-D	208+25	209+00	RT.																		
8-D	205+00	208+50	RT.																		
9-D	202+00	203+00	LT.																		
10-D	205+65	206+50	LT.																		

REF NO.	STATION FROM	STATION TO	S-4 REINF. STEEL LB.	S-1 CL "C" CONC. FOR STRUCT. C.Y.	E-3 CHANNEL EXC. C.Y.	E-2 EXC. FOR STRUCT. C.Y.	L-10 SODDING S.Y.	I-14529 DRAINAGE OF STRUCT. NO. 2 AGGR. PAVED GUTTER TYPE C.Y.	I-10 DUMPED ROCK CHANNEL PROTECT C.Y.	I-10 DUMPED ROCK CHANNEL PROTECT L.F.	I-8 MOD. STD. #5 CATCH BASIN EACH	I-8 STD. # 5 CATCH BASIN EACH	I-5 6" 60° WYE SEC. M-6.4(h) EACH	I-5 8"X8"X6" TEE SEC. M-6.5(b) or M6.8(b) EACH	I-4 8" OUTLET PIPE SEC. M-64(a) LIN. FT.	I-4 6" PIPE UNDERDRAIN SEC. M-6.4(h) LIN. FT.
1-D	200+00	210+00						0.6								420
2-D	204+25	210+00														420
3-D	204+25	210+00														420
4-D	200+00	210+00						0.6							592	420
5-D	201+00	202+00										2	1		20	
6-D	209+25		193	4.2		7	133		56	8						
7-D	208+25	209+00							44							
8-D	205+00	208+50			4391				56							
9-D	202+00	203+00					56		89							
10-D	205+65	206+50					28			19						

(S) STRUCTURES

REF NO.	STATION	I-10 DUMPED ROCK CHANNEL PROTECT C.Y.	E-2 EXCAV. FOR STRUCT. C.Y.	E-3 CHANNEL EXC. C.Y.	L-10 SODDING S.Y.	S-1 CONC. FOR STRUCT. CL. "C" C.Y.	S-4 REINF. STEEL LBS.	S-28 60" SEC. COR. M/T. STR. SEC. M-64(g) 10-10 GA. L.F.
1-S	205+05	40	100	210	12	44	1954	356

(R) ROADWAY

REF NO.	STATION FROM	STATION TO	SIDE ℄	I-15 GUARD RAIL, STEEL BEAM STD. TYPE (DEEP) L.F.	L-6 ROADSIDE CLEANUP UNITS	S-24 REMOVAL OF EXIST. STRUCT. LUMP
1-R	204+37.5	209+75	LT.	537.5		
2-R	202+92	208+29	RT.	537.5		
3-R	208+00	210+00	℄		10	LUMP
4-R	205+00		LT.			LUMP
	TOTAL			1075	10	

EXCAVATION		85,745 C.Y.
EMBANKMENT		69,104 C.Y.
SHRINKAGE	18	81,543 C.Y.

STA. 200+00 TO STA. 210+00