LAKE COUNTY
LAK-I-10.38

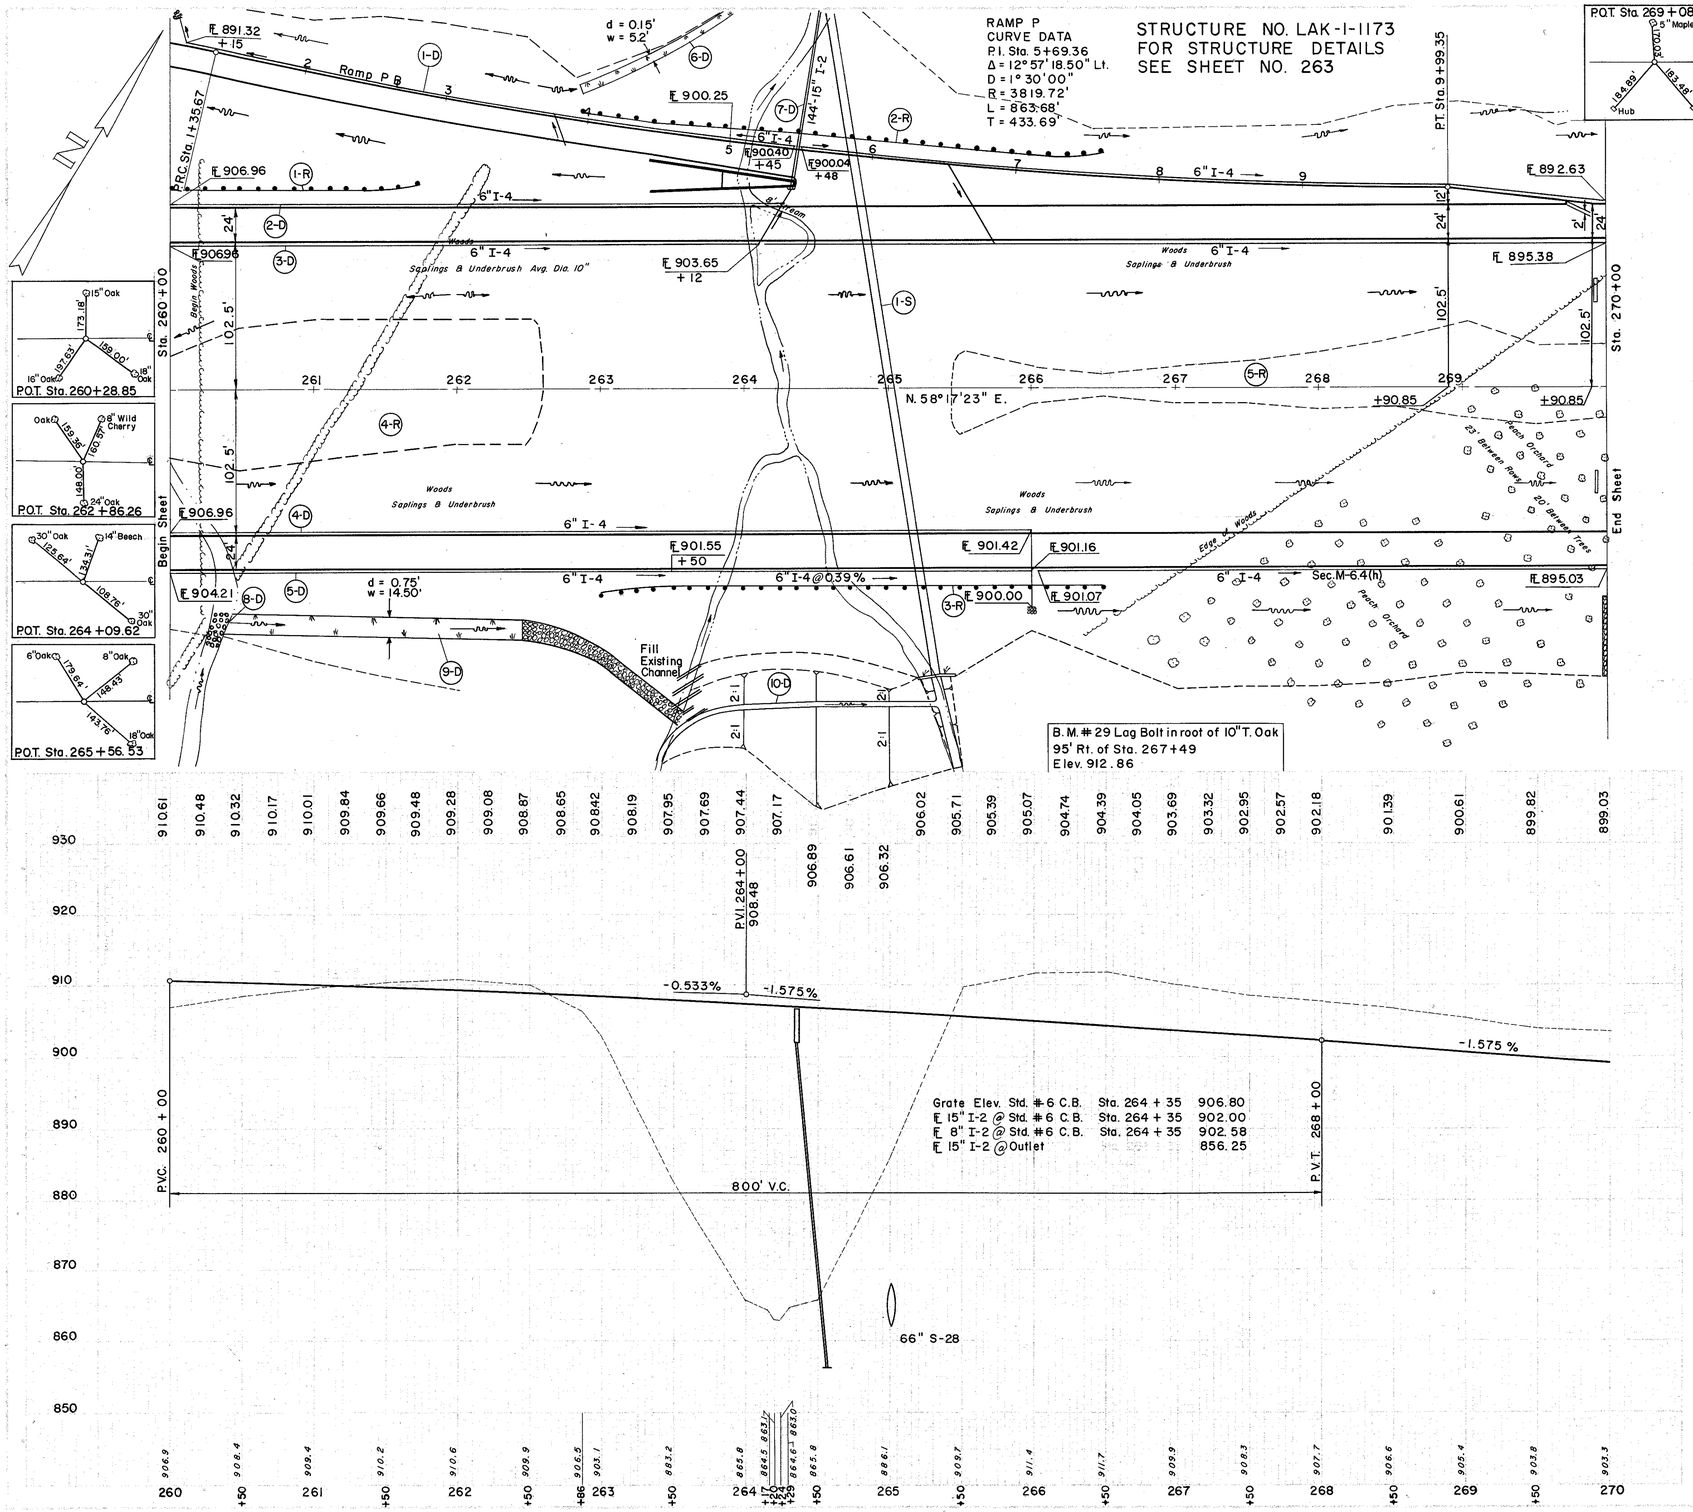

(D) DRAINAGE

REF. NO.	STATION FROM	STATION TO	SIDE	I-2 CLASS "A" STM. SEWER UNDER PAVT. SEC. M-6.5 (b) OR M-6.8 (b) 8"	I-2 CLASS "B" STORM SEWER UNDER PAVT. 15"	I-2 8" OUTLET PIPE SEC. M-6.4 (c)	I-4 6" PIPE UNDERDRAIN SHALLOW L.F.	I-4 6" PIPE UNDERDRAIN DEEP L.F.	I-4 6" PIPE UNDERDRAIN SEC. M-6.4 (h) L.F.	I-4 8" OUTLET PIPE SEC. M-6.4 (a)	I-5 6"x8"x8" 60° WYE SEC. M-6.5 (b) OR M-6.8 (b)	I-5 6" 60° BEND	I-5 6" 60° WYE	I-5 6" 90° BEND	I-5 6"x8" INCREASER	I-5 6"x8"x8" TEE SEC. M-6.5 (b) OR M-6.8 (b)	I-8 STD. NO. 6 CATCH BASIN	I-10 SODDING S.Y.	I-2 CLASS "A" STORM SEWER SEC. M-6.4 (c) 15" L.F.	I-5 15" 26° BEND SEC. M-6.4 (c) E.A.	I-10 DUMPED ROCK CHANNEL PROTECT.	S-29 DRAINAGE OF STRUCT. NO. 2 AGGR. C.Y.	E-3 CHANNEL EXCAV.
1-D	1+15 RAMP P	270+00	LT.					10	20		10												0.3
2-D	260+00	264+12	LT.	32		10	428					1	1										
3-D	260+00	270+00	LT.				1058																
4-D	260+00	266+00	RT.				600																
5-D	260+00	270+00	RT.	42		10		599	396														0.3
6-D	4+00 RAMP P	5+70 RAMP P	LT.																				
7-D	264+35		LT.		40																		
8-D	260+36		RT.																				
9-D	262+50	263+50	RT.																				
10-D	263+50	265+35	RT.																				

(S) STRUCTURES

REF. NO.	STATION	SIDE ℄	E-2 EXC. FOR STRUCT. C.Y.	E-3 CHANNEL EXC. C.Y.	I-10 DUMPED ROCK CHANNEL PROTECT. S.Y.	L-10 SODDING S.Y.	S-1 CONC. FOR STRUCT. CL"C" CL"E" C.Y.	S-4 REINF. STEEL LBS.	S-28 66" SECT. CORR. METAL STRUCT. SEC. M-6.4 (g) 10-8 GA. L.F.
1-S	265+01	℄	139	9837	23	11	490	1.37	2111	486

(R) ROADWAY

REF. NO.	STATION FROM	STATION TO	SIDE ℄	I-5 GUARD RAIL STEEL BEAM STD. TYPE (DEEP) L.F.	L-6 ROAD SIDE CLEANUP UNITS
1-R	260+00	261+75	LT.	175.0	
2-R	3+97 RAMP P	7+59.5 RAMP P	LT.	362.5	
3-R	263+00	266+50	RT.	350.0	
4-R	260+00	262+50	℄		24
5-R	265+50	270+00	℄		19
		TOTAL		887.5	43

EXCAVATION	34,869 C.Y.
EMBANKMENT	108,920 C.Y.
EMBANKMENT 18	128,526 C.Y.

STA. 260+00 TO STA. 270+00