SEEDING	
END WIDTH	SQ YDS.

SHEET NO.	STATE	PROJECT	
2	OHIO		

48
306

LAKE COUNTY
LAK-I-10.38
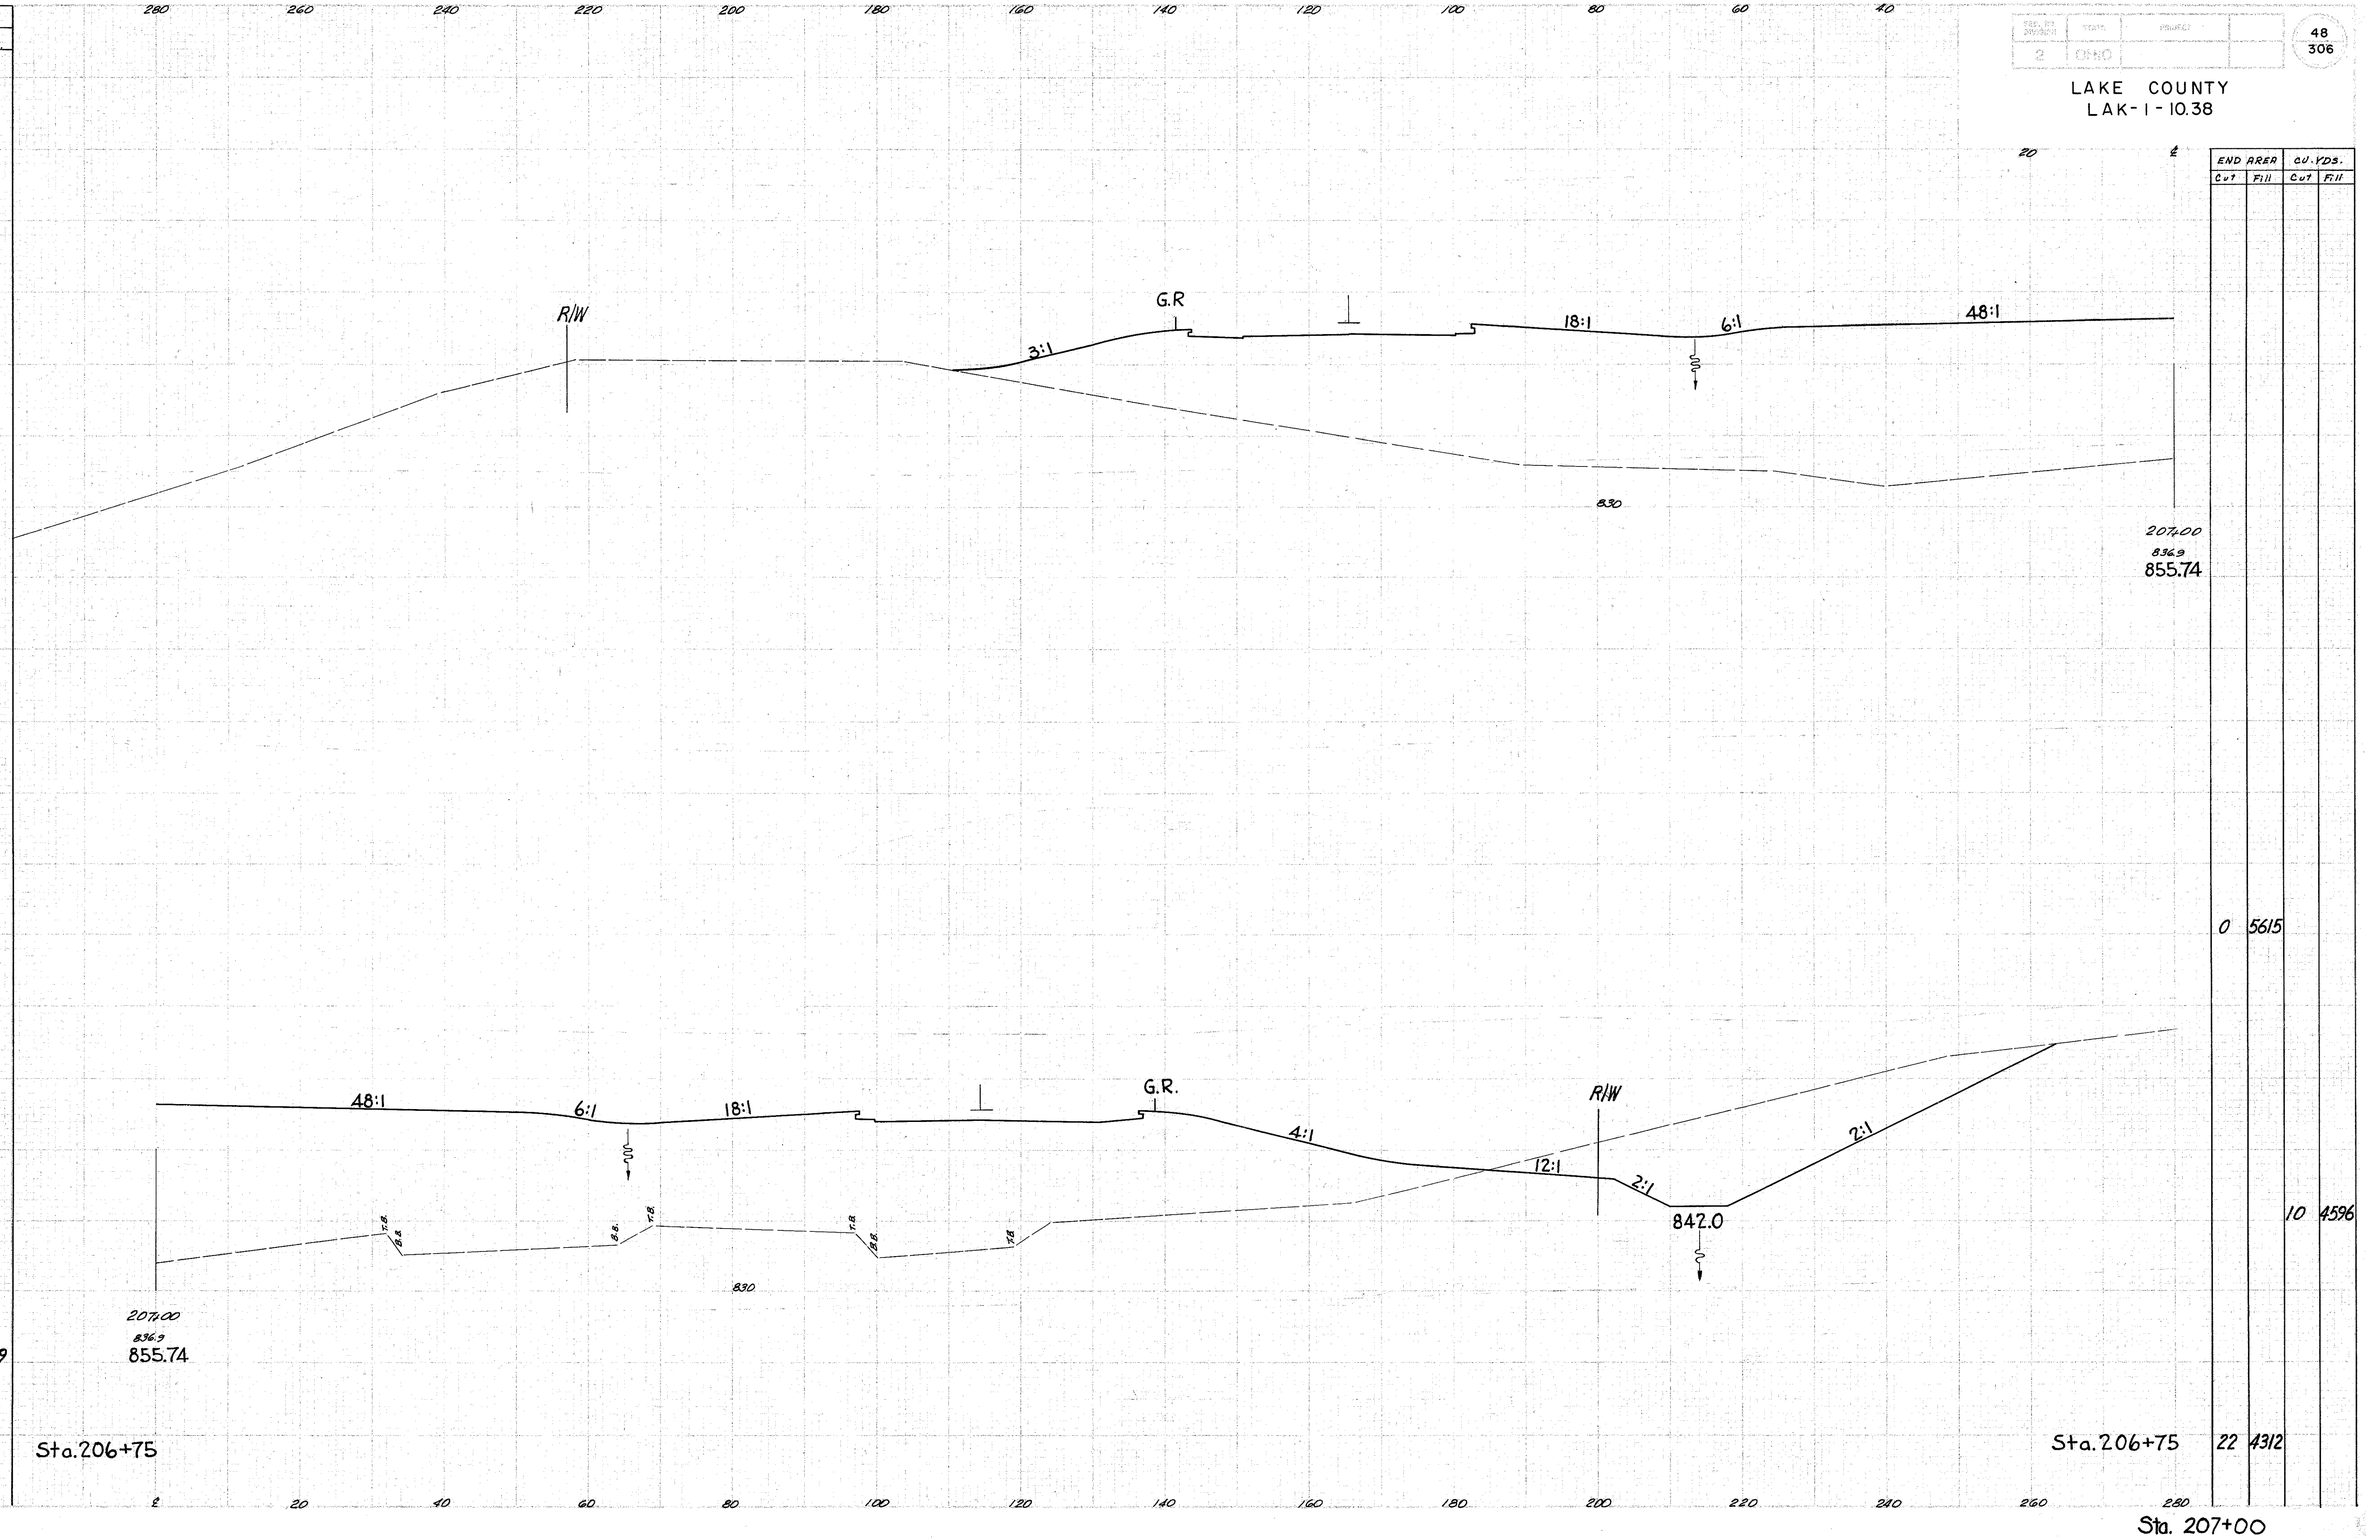
END AREA		CU. YDS.	
Cut	Fill	Cut	Fill
0	5615		
10	4596		
22	4312