SEEDING	
END WIDTH	66 YDS.

FED. ROAD DESIGNATION	STATE	PROJECT		195
2	OHIO			306

LAKE COUNTY
LAK-1-10.38
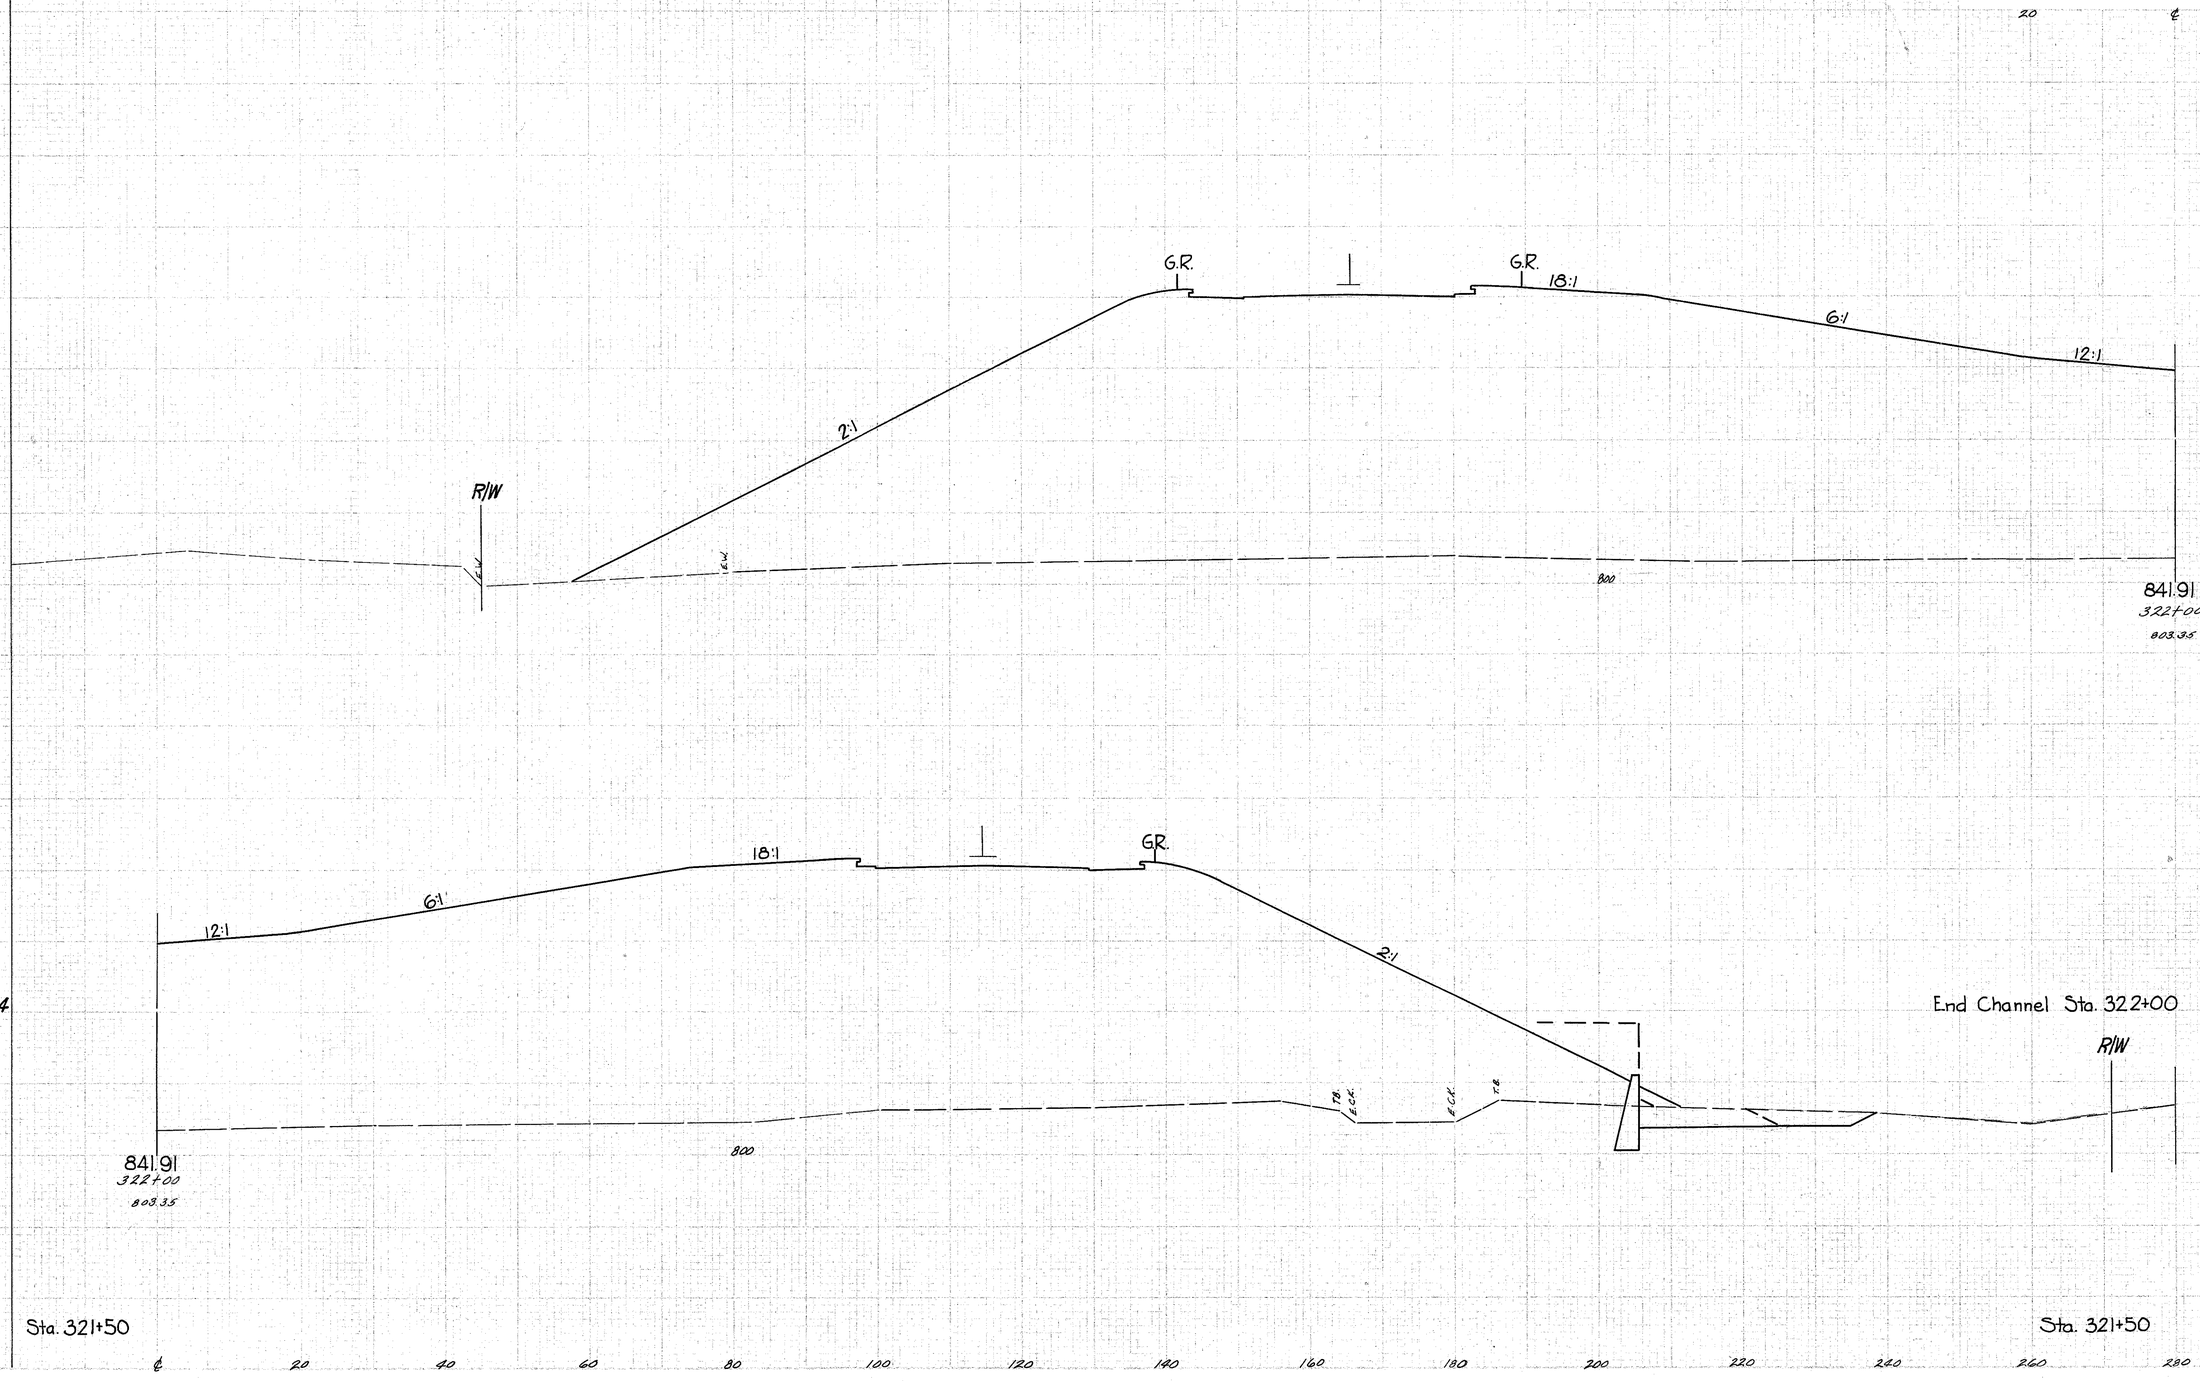
END AREA		CU. YDS.	
CUT	FILL	CUT	FILL