SEEDING	
END WIDTH	SQ. YDS.

FED. ROAD SYSTEM	STATE	PROJECT	
2	OHIO	ACI-1103(21)	

111
488

LAKE COUNTY
LAK-I-12.89

END AREA		CU. YDS.	
CUT	FILL	CUT	FILL
	2.10		

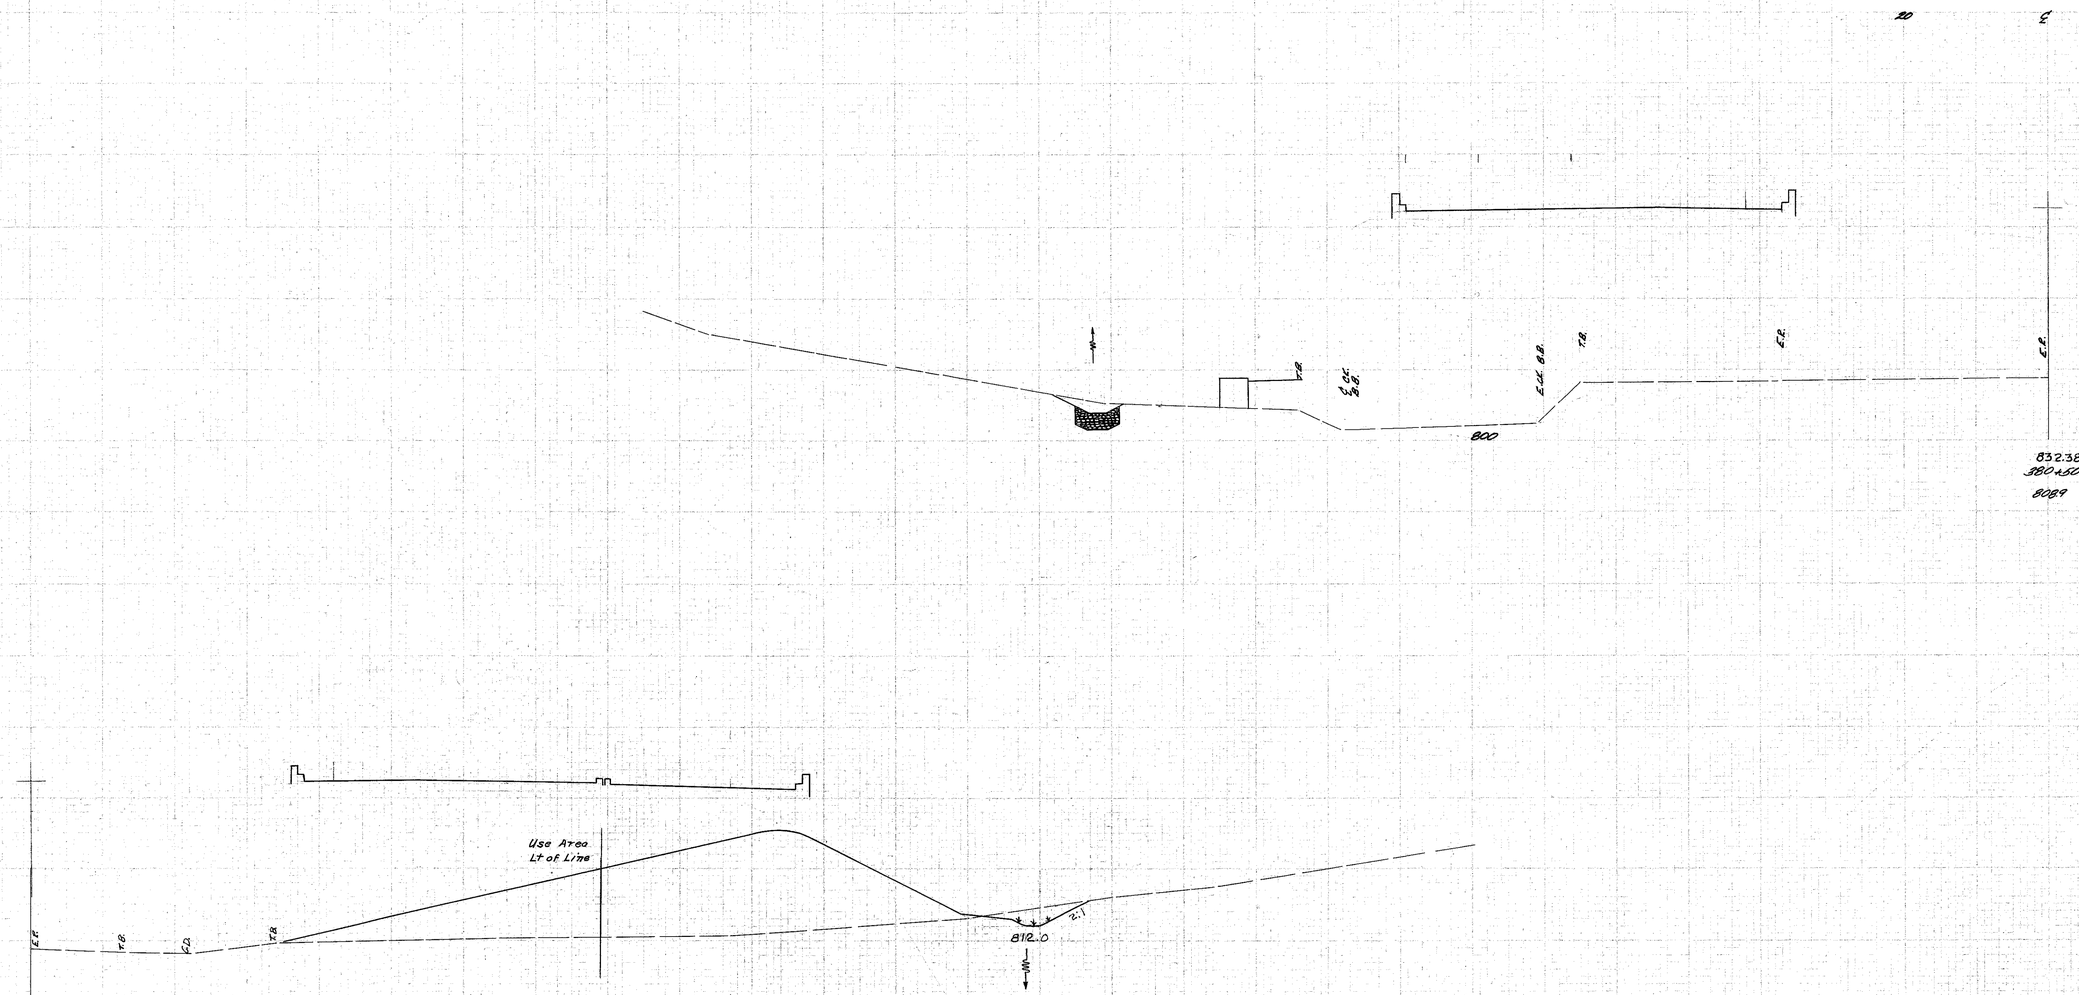

Sta. 380+39 11 438