FED.	STATE	PROJECT	
2	OHIO	ACI-1103(21)	

286
488

LAKE COUNTY
LAK-1-12.89

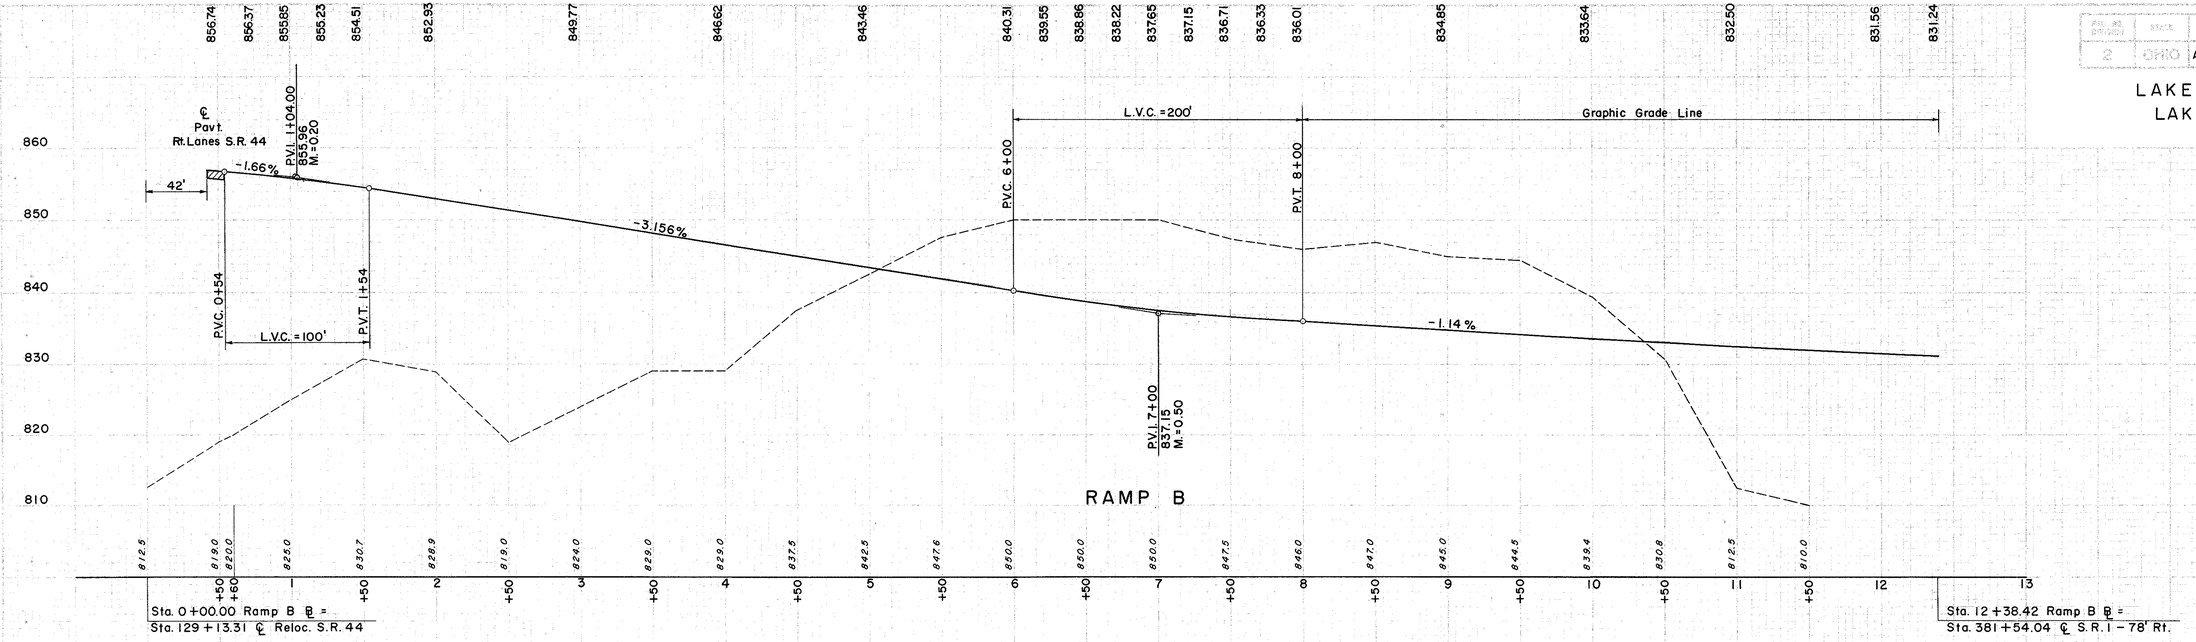

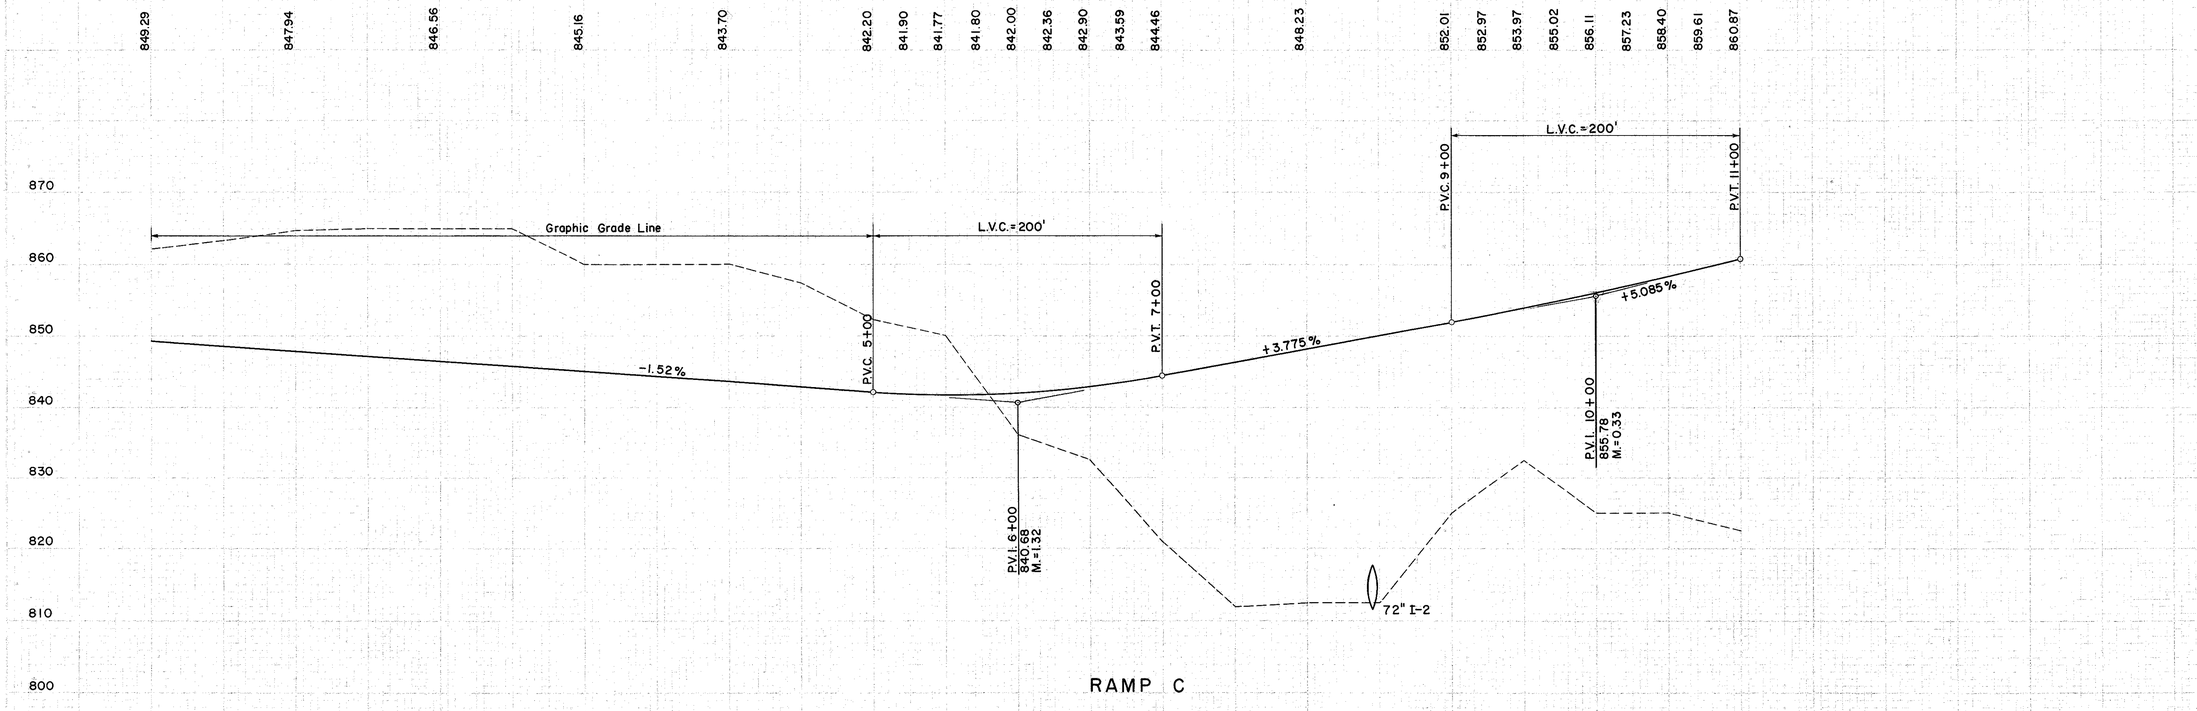

RELOC. S.R. 44 INTERCHANGE
PROFILE RAMPS B-C