LAKE COUNTY LAK - 90 - 13.00	OHIO FHWA REGION 5 FEDERAL PROJECT	120 120

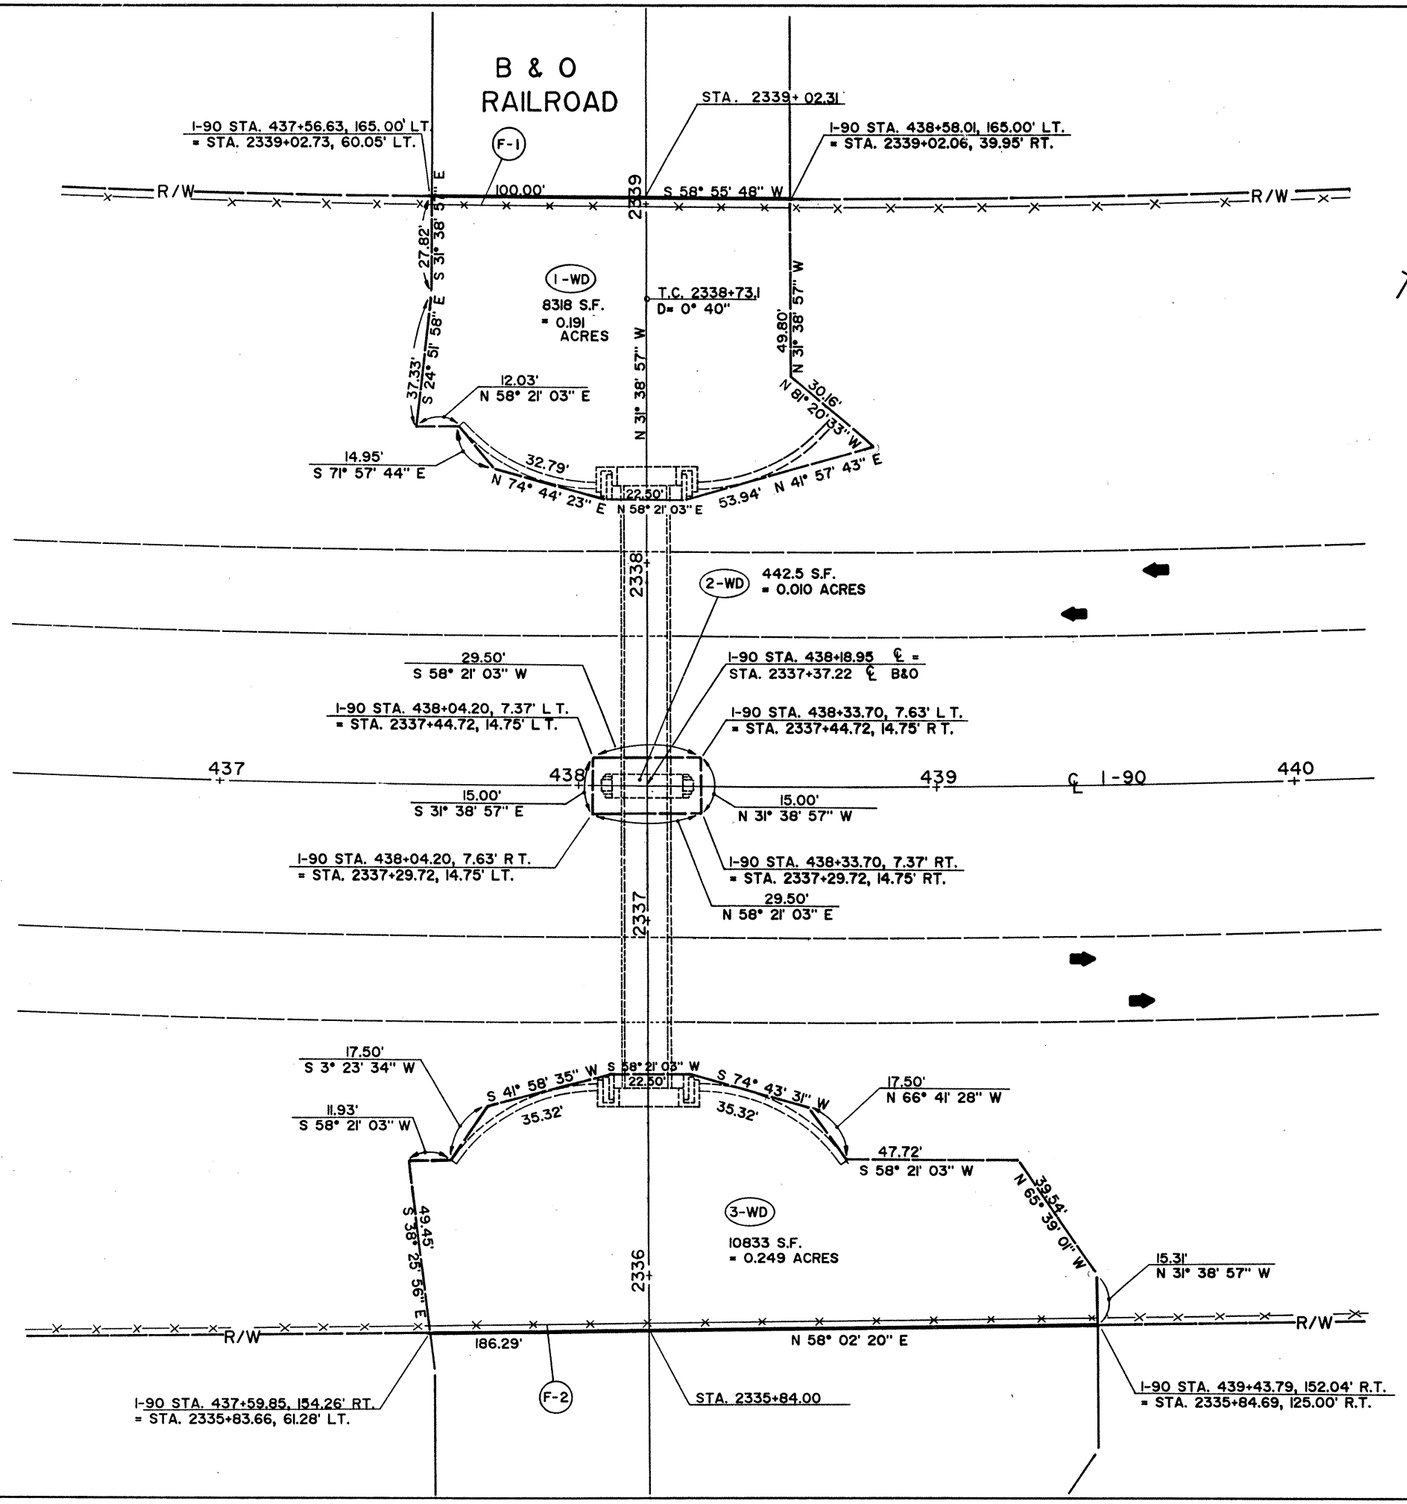

SUMMARY OF ADDITIONAL RIGHT OF WAY

PARCEL	OWNER	DEED RECORD BOOK	DEED RECORD PAGE	NET TAKE		REMARKS
1-WD	THE BALTIMORE & OHIO RAILROAD CO.			0.19 Ac		
2-WD	THE BALTIMORE & OHIO RAILROAD CO.			0.01 Ac		
3-WD	THE BALTIMORE & OHIO RAILROAD CO.			0.25 Ac		
1-S	LLOYD L. POMEROY			0.12 Ac		

FENCE

REFERENCE	FROM	TO	607 FENCE, TYPE 47 LIN. FT.	
F-1	437+55, 163'LT	438+60, 163'LT	104	
F-2	437+57, 152'RT	439+46, 150'RT	190	
TOTAL			294	

DATE	REVISIONS

RIGHT OF WAY PLAN STA. 437+00 TO STA. 440+00