FED. RD. DIVISION	STATE	PROJECT	
2	OHIO	ACI-1103 [27]	

290
413

LAKE COUNTY
LAK-I-16.55

SEEDING	
END WIDTH	SQ. YDS.

END AREA		CU. YDS	
CUT	FILL	CUT	FILL

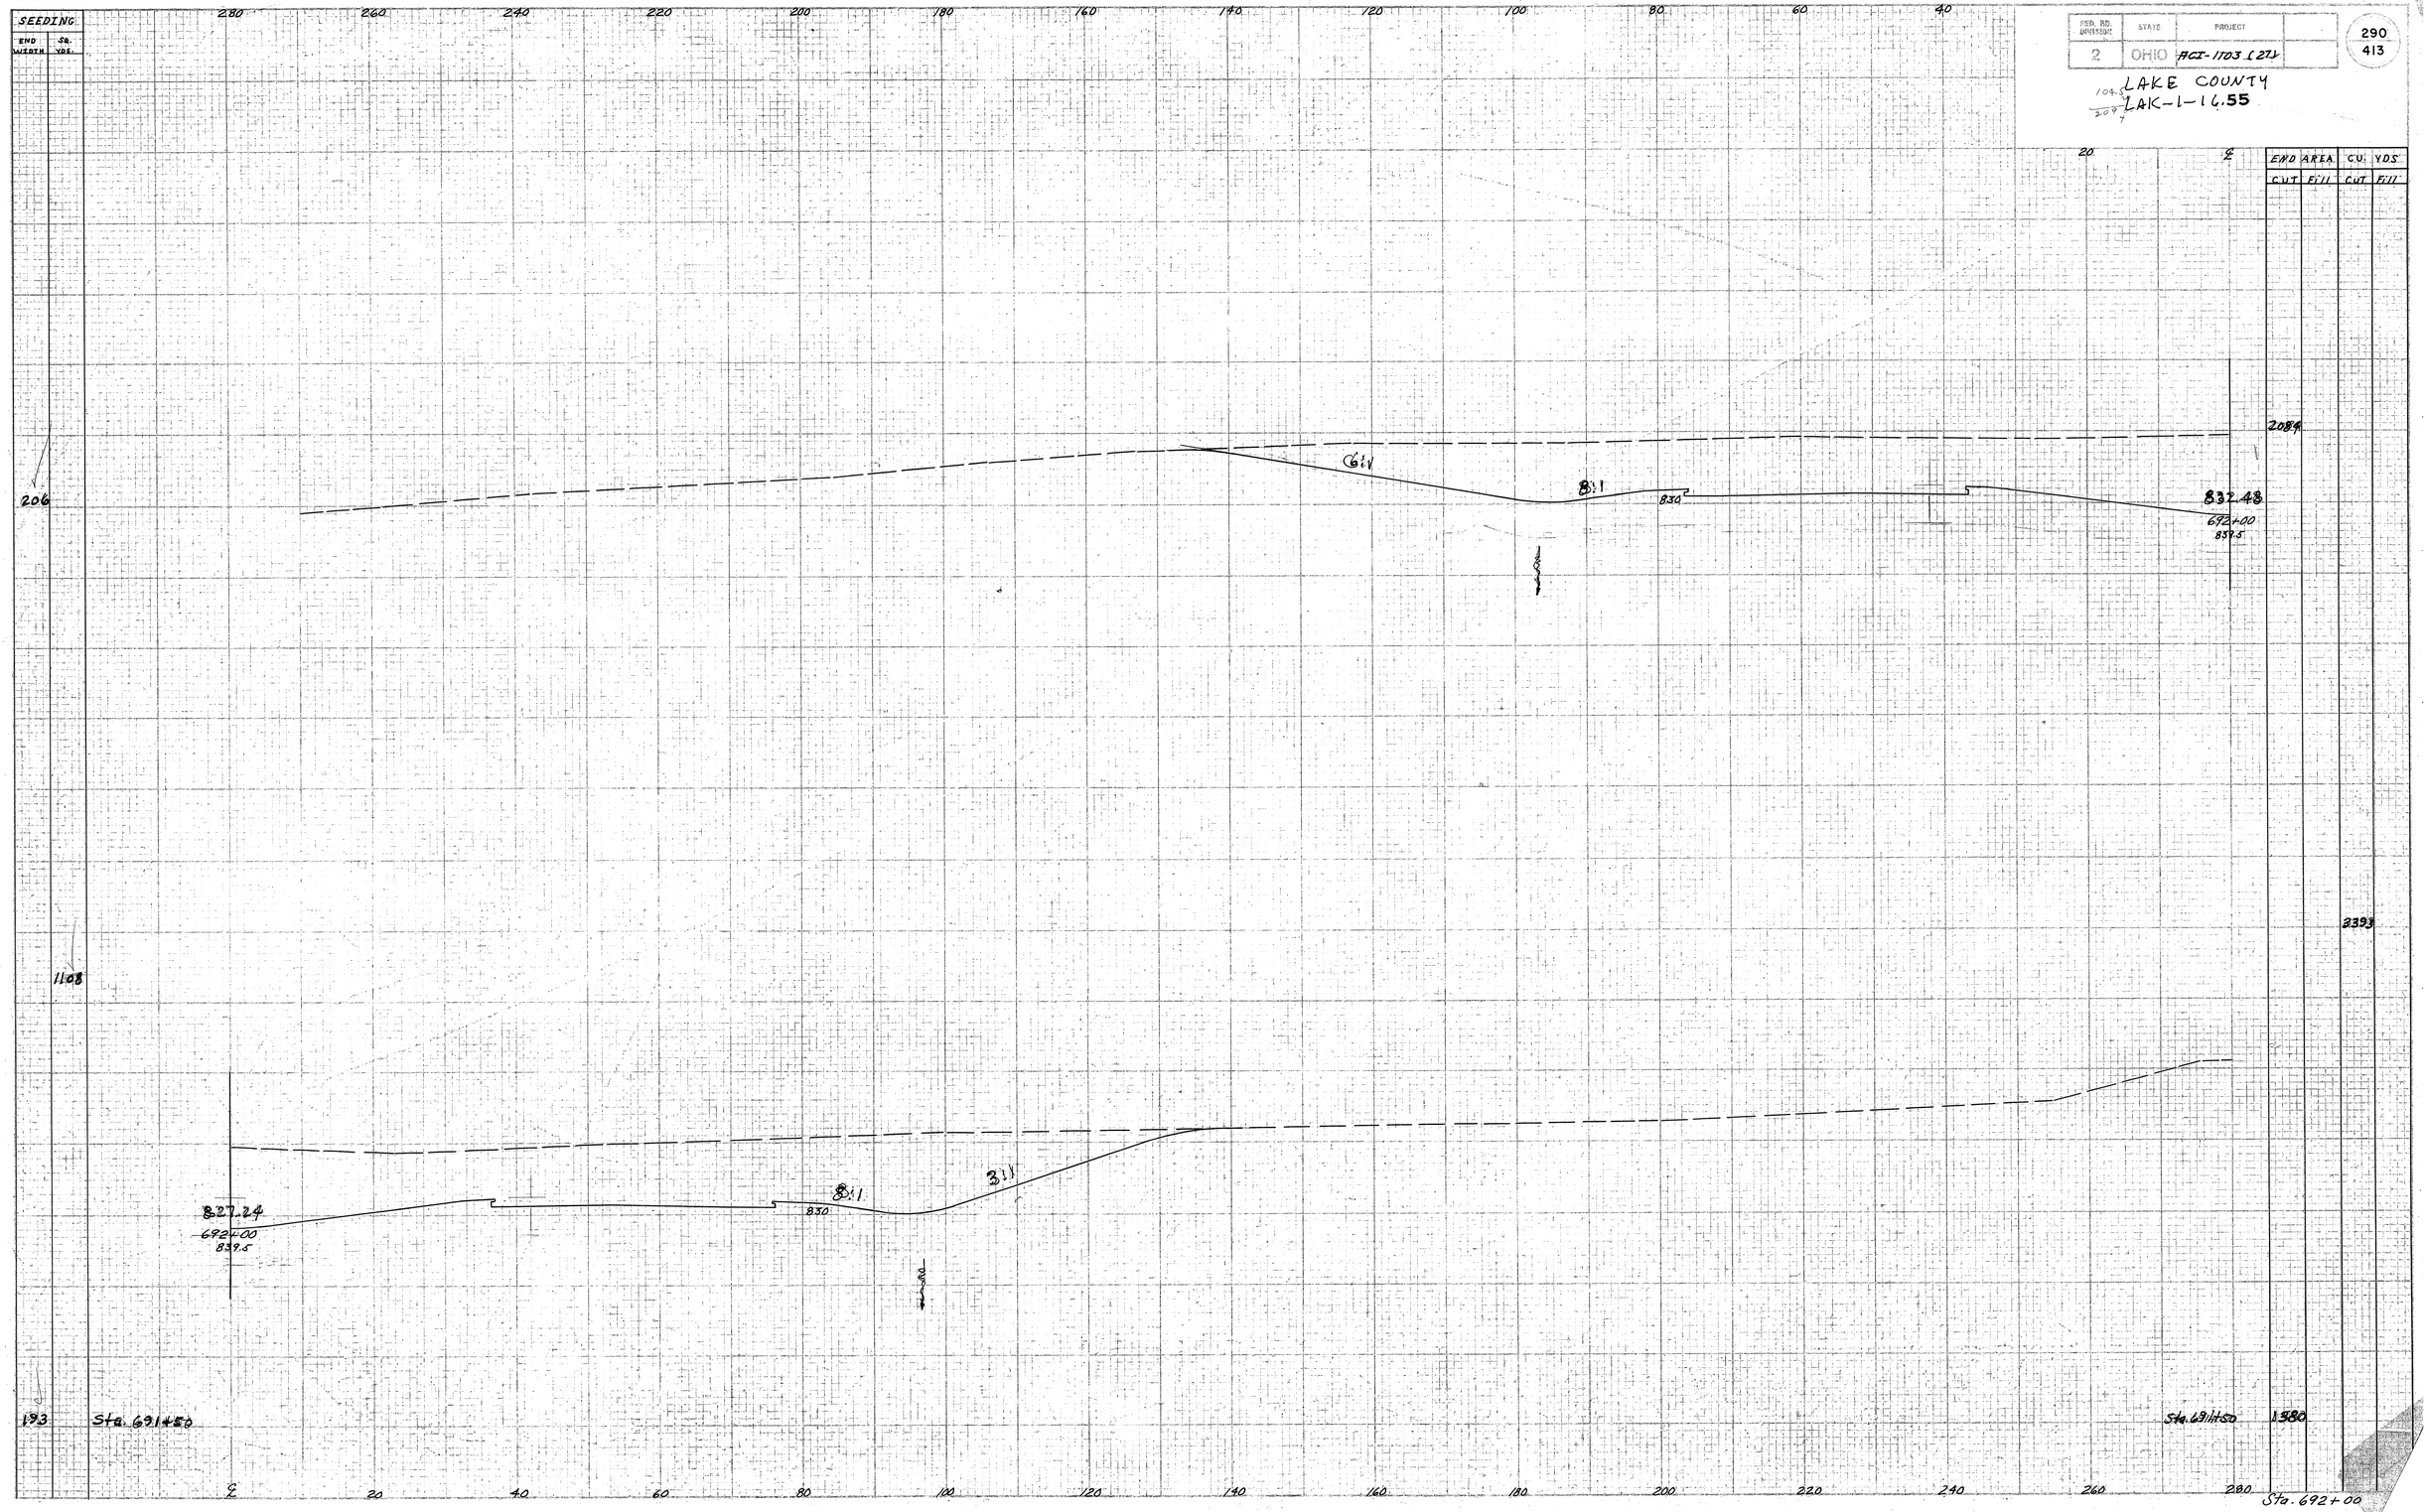

Ch Back 4-21-58