SEEDING	
END WIDTH	SQ. YDS.

NOTE: 1) ALL SLOPES ARE NORMAL TO THE ROADWAY CENTERLINE
2) SEEDING AND MULCHING QUANTITIES CALCULATED ON THE PLAN AND PROFILE SHEETS AND CARRIED TO GENERAL SUMMARY

(S) - LIMITS OF SEEDING AND MULCHING

ITEM 202 - APPROACH SLAB REMOVED

END WORK	STA. 34+50.00
END PROJECT	STA. 32+75.00

CALC BY: APG DATE: 5/94		OHIO	31
CHK'D BY: GA DATE: 5/94		F.H.W.A. REGION 5	92

LAKE COUNTY
LAK-90-17.42/25.15/27.76

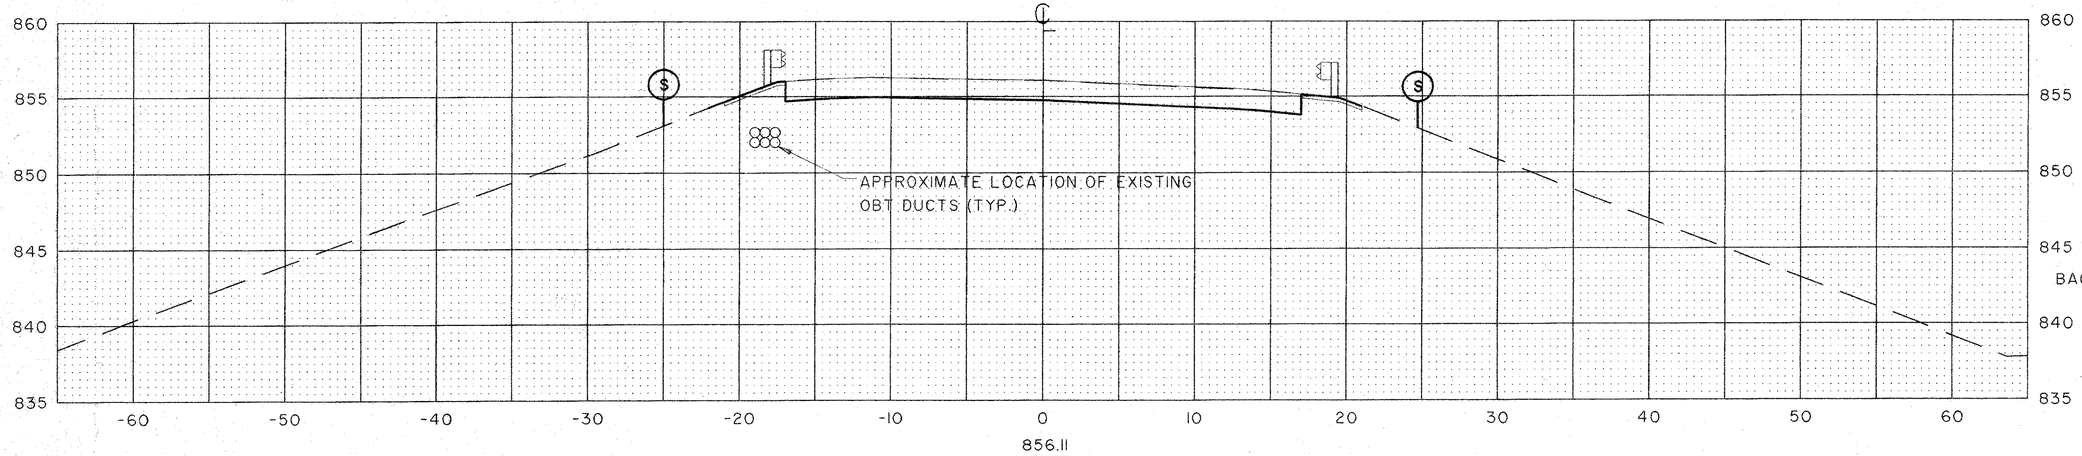

STA. 32+75 BACK

856.11

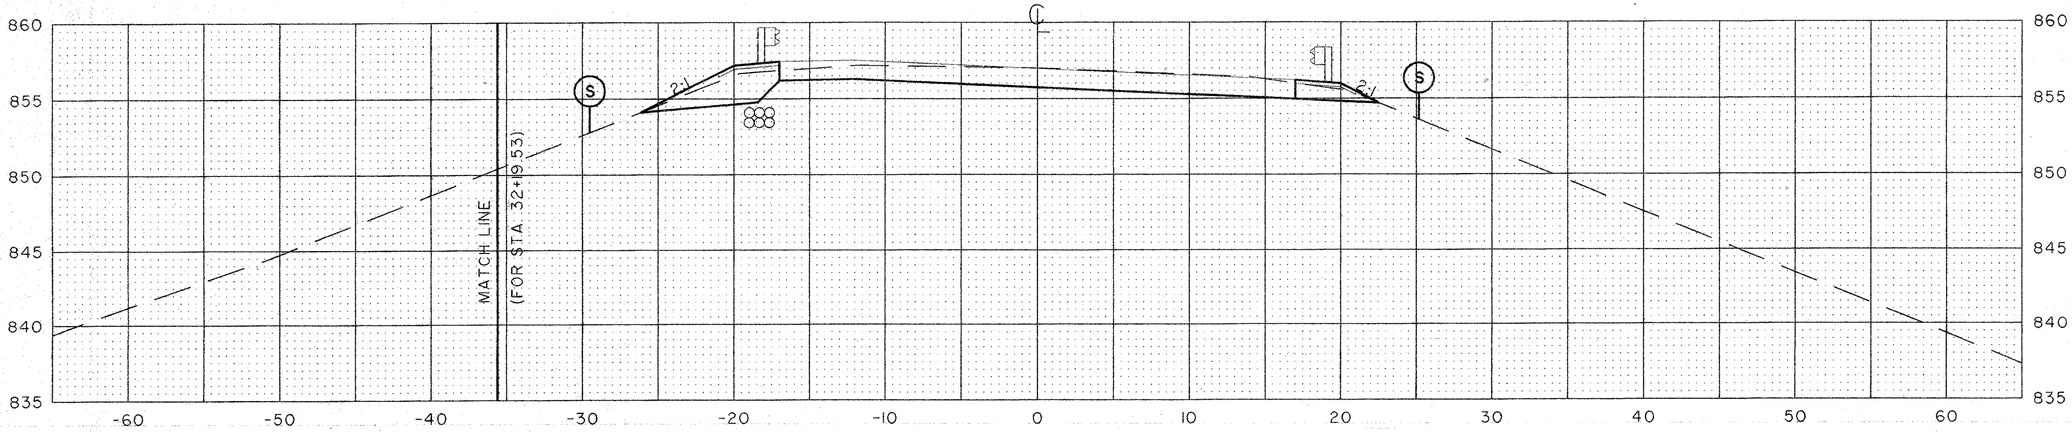

STA. 32+50

857.04

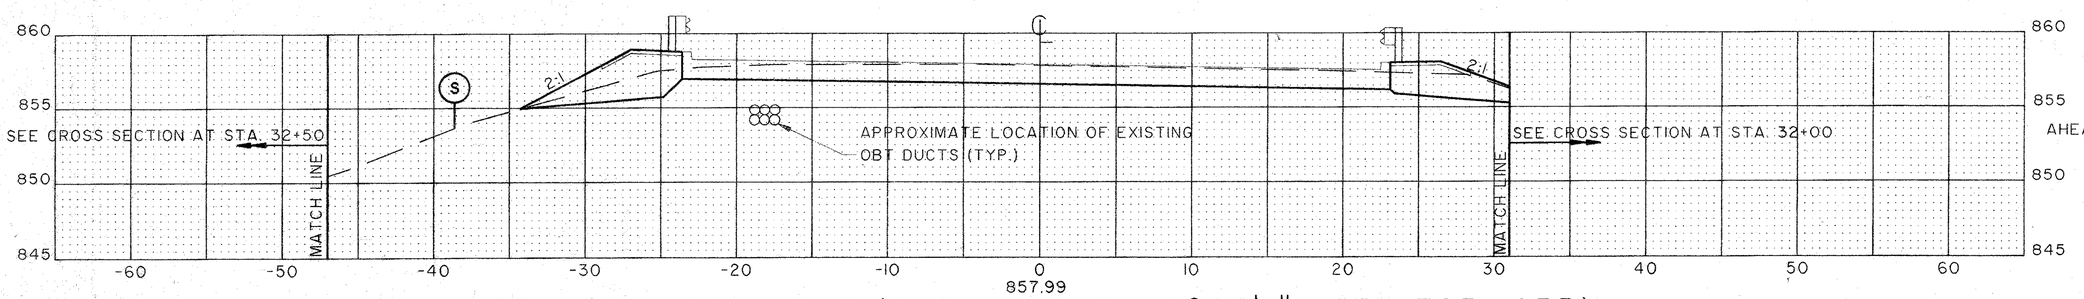

STA. 32+19.53 AHEAD (SKEW ANGLE: 40°43'11" LEFT FORWARD)

857.87

	END AREA CUT	END AREA FILL	VOLUME CUT	VOLUME FILL
BACK	45	0		
			46	9
	55	20		
			65	29
AHEAD	60	31		
TOTAL			111	38

CROSS SECTIONS

S.R. 86

Filename : K:/NO1/00307/0185/STRUCT/01855229
Plot Scale : 1.0000 '/ Inch
Plot Date/Time : 05-19-94 (08:)