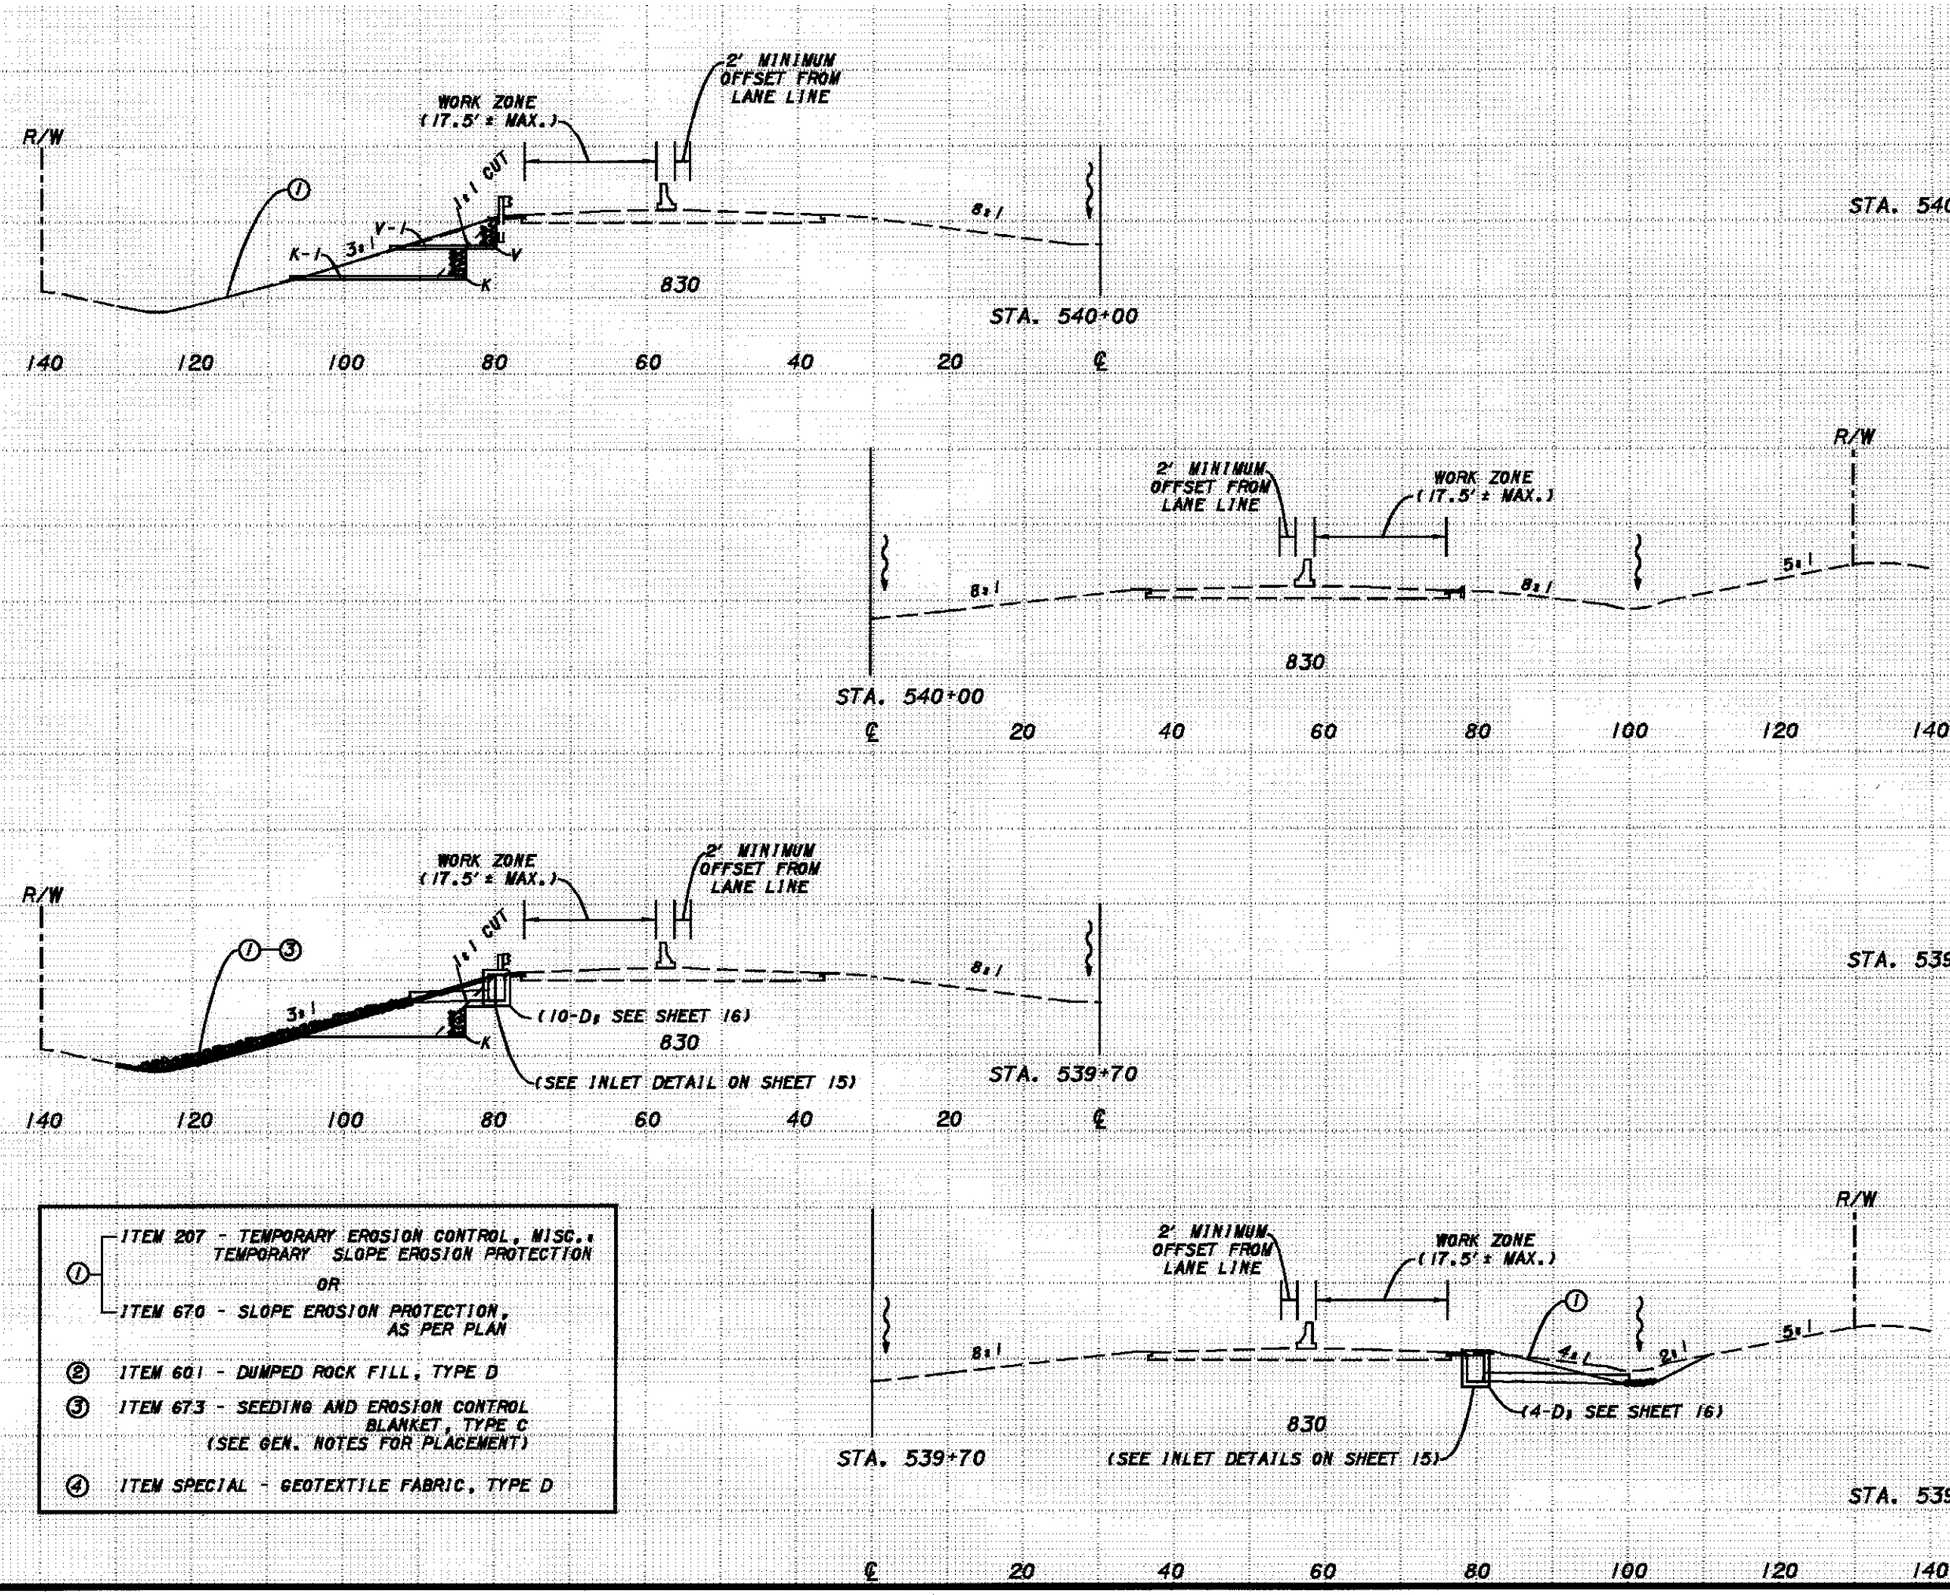

① ITEM 207 - TEMPORARY EROSION CONTROL, MISC.: TEMPORARY SLOPE EROSION PROTECTION
OR
ITEM 670 - SLOPE EROSION PROTECTION, AS PER PLAN

② ITEM 601 - DUMPED ROCK FILL, TYPE D

③ ITEM 673 - SEEDING AND EROSION CONTROL BLANKET, TYPE C (SEE GEN. NOTES FOR PLACEMENT)

④ ITEM SPECIAL - GEOTEXTILE FABRIC, TYPE D

SECTION END WIDTH	SECTION SQ. YDS.	EARTHWORK CUT sq. yd.	EARTHWORK FILL sq. yd.	STRUCTURE EXCAVATION cu. yd.	STRUCTURE BACKFILL cu. yd.
		11	11		
				105	105
		10	10		
		INLETS	7	70	57
		11	7		

CALCULATED DMS
CHECKED G.I.N

CROSS SECTION SHEET
TR-90
STA. 539+70 TO STA. 540+00

LAK-90-17.86

25
26

PLOT SUBMITTED: 09-JAN-1998 07:07
PLOTTED BY: dstipkov
PLOTTED FROM: i:\users\dstipkov\design\drainage\1\90-1786\901786xsf.dgn
901786xs.dgn