FED. RD. DIVISION	STATE	PROJECT	TYPE FUNDS
2	OHIO	I-1103(19)	

288S
312

LAKE COUNTY
LAK.-I- 2.16

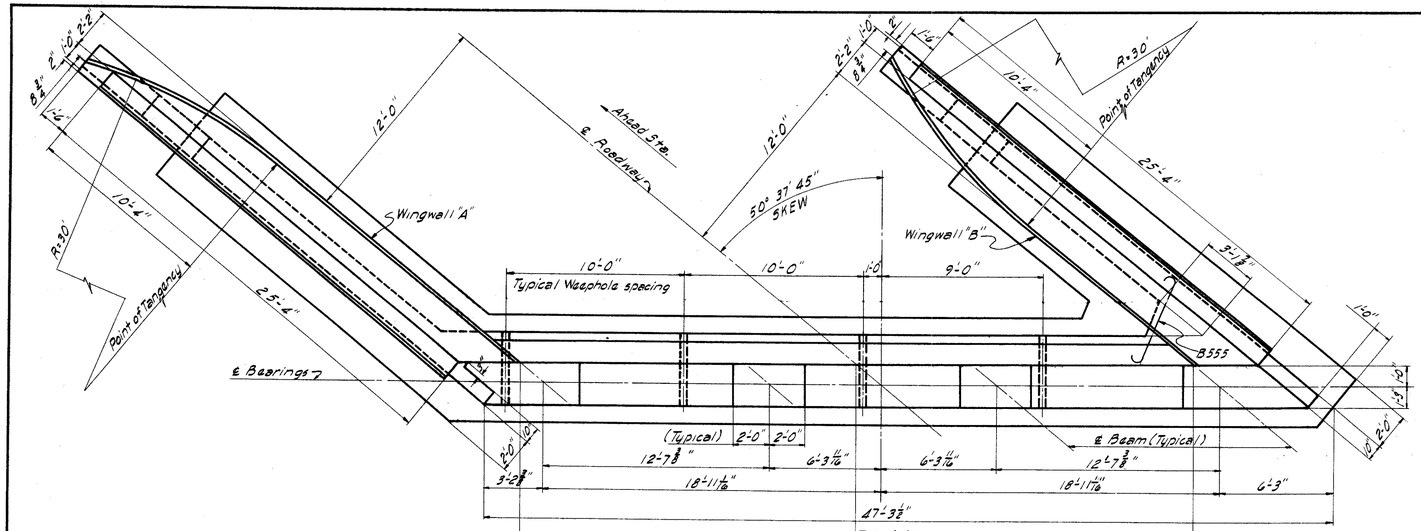

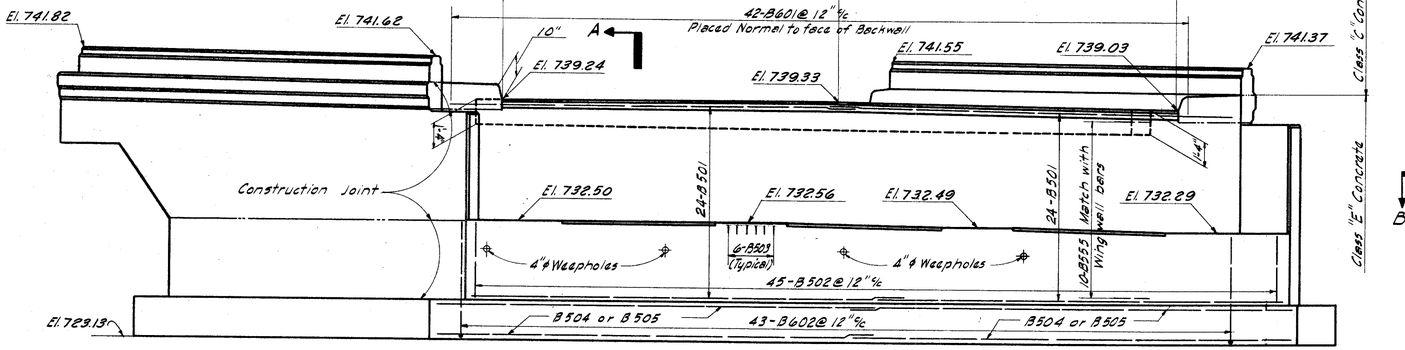

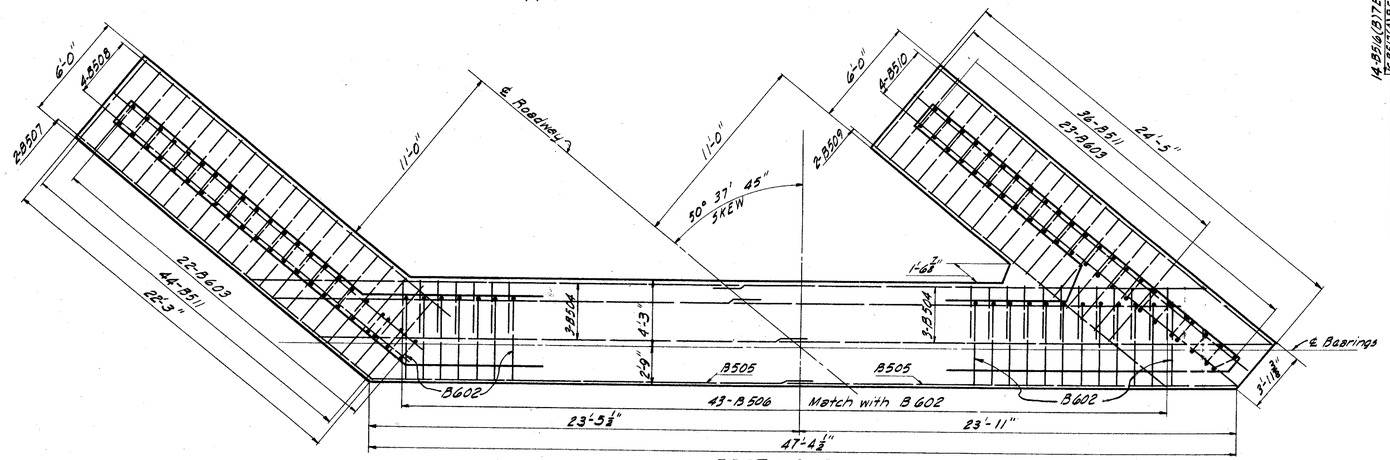

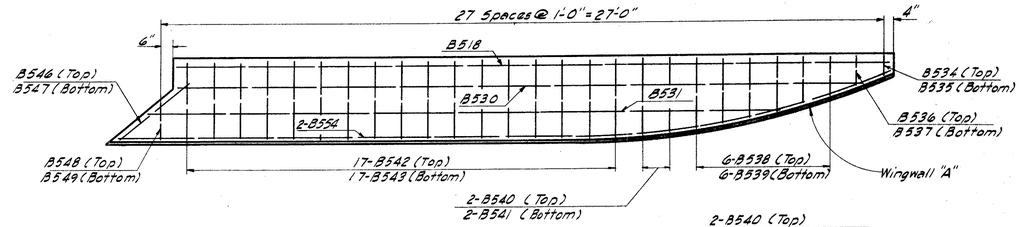

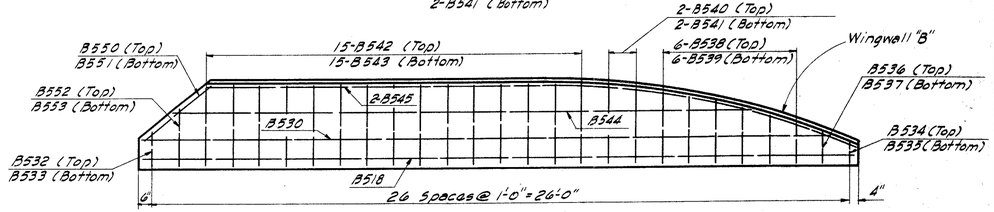

SECTION B-B

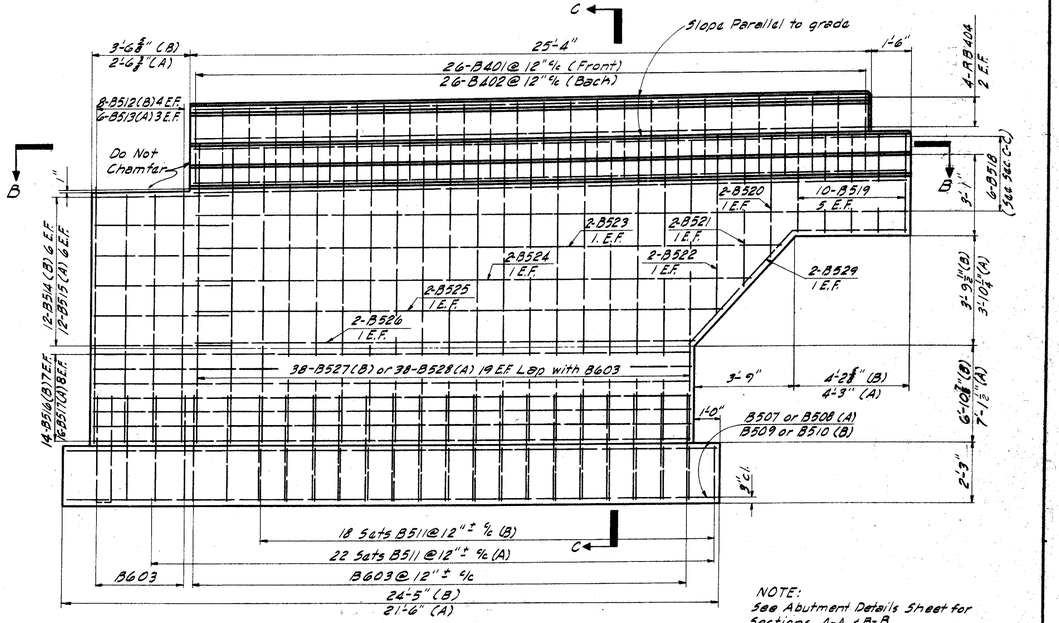

Note:
(A) Indicates Wingwall "A"
(B) Indicates Wingwall "B"
E.F. Indicates E.F.
If "A" or "B" is not indicated, bar numbers and dimension are for each Wingwall.

NOTE:
See Abutment Details Sheet for Sections A-A & B-B.

This sheet supersedes sheet 288. 3-24-60.

MICHAEL BAKER JR., CONSULTING ENGINEERS
ROCHESTER, PENNSYLVANIA

ABUTMENT NO. 2
BRIDGE NO. LAK-I-0276
UNDER MAPLE GROVE ROAD

LAKE COUNTY — STA. 145+98.94

Designed	Drawn	Traced	Checked	Reviewed-Date	Revised
C.V.P.	C.V.P.	A.C.M.	G.S.W.	H.G.H. 8-22-58	3-22-60

58-5-136