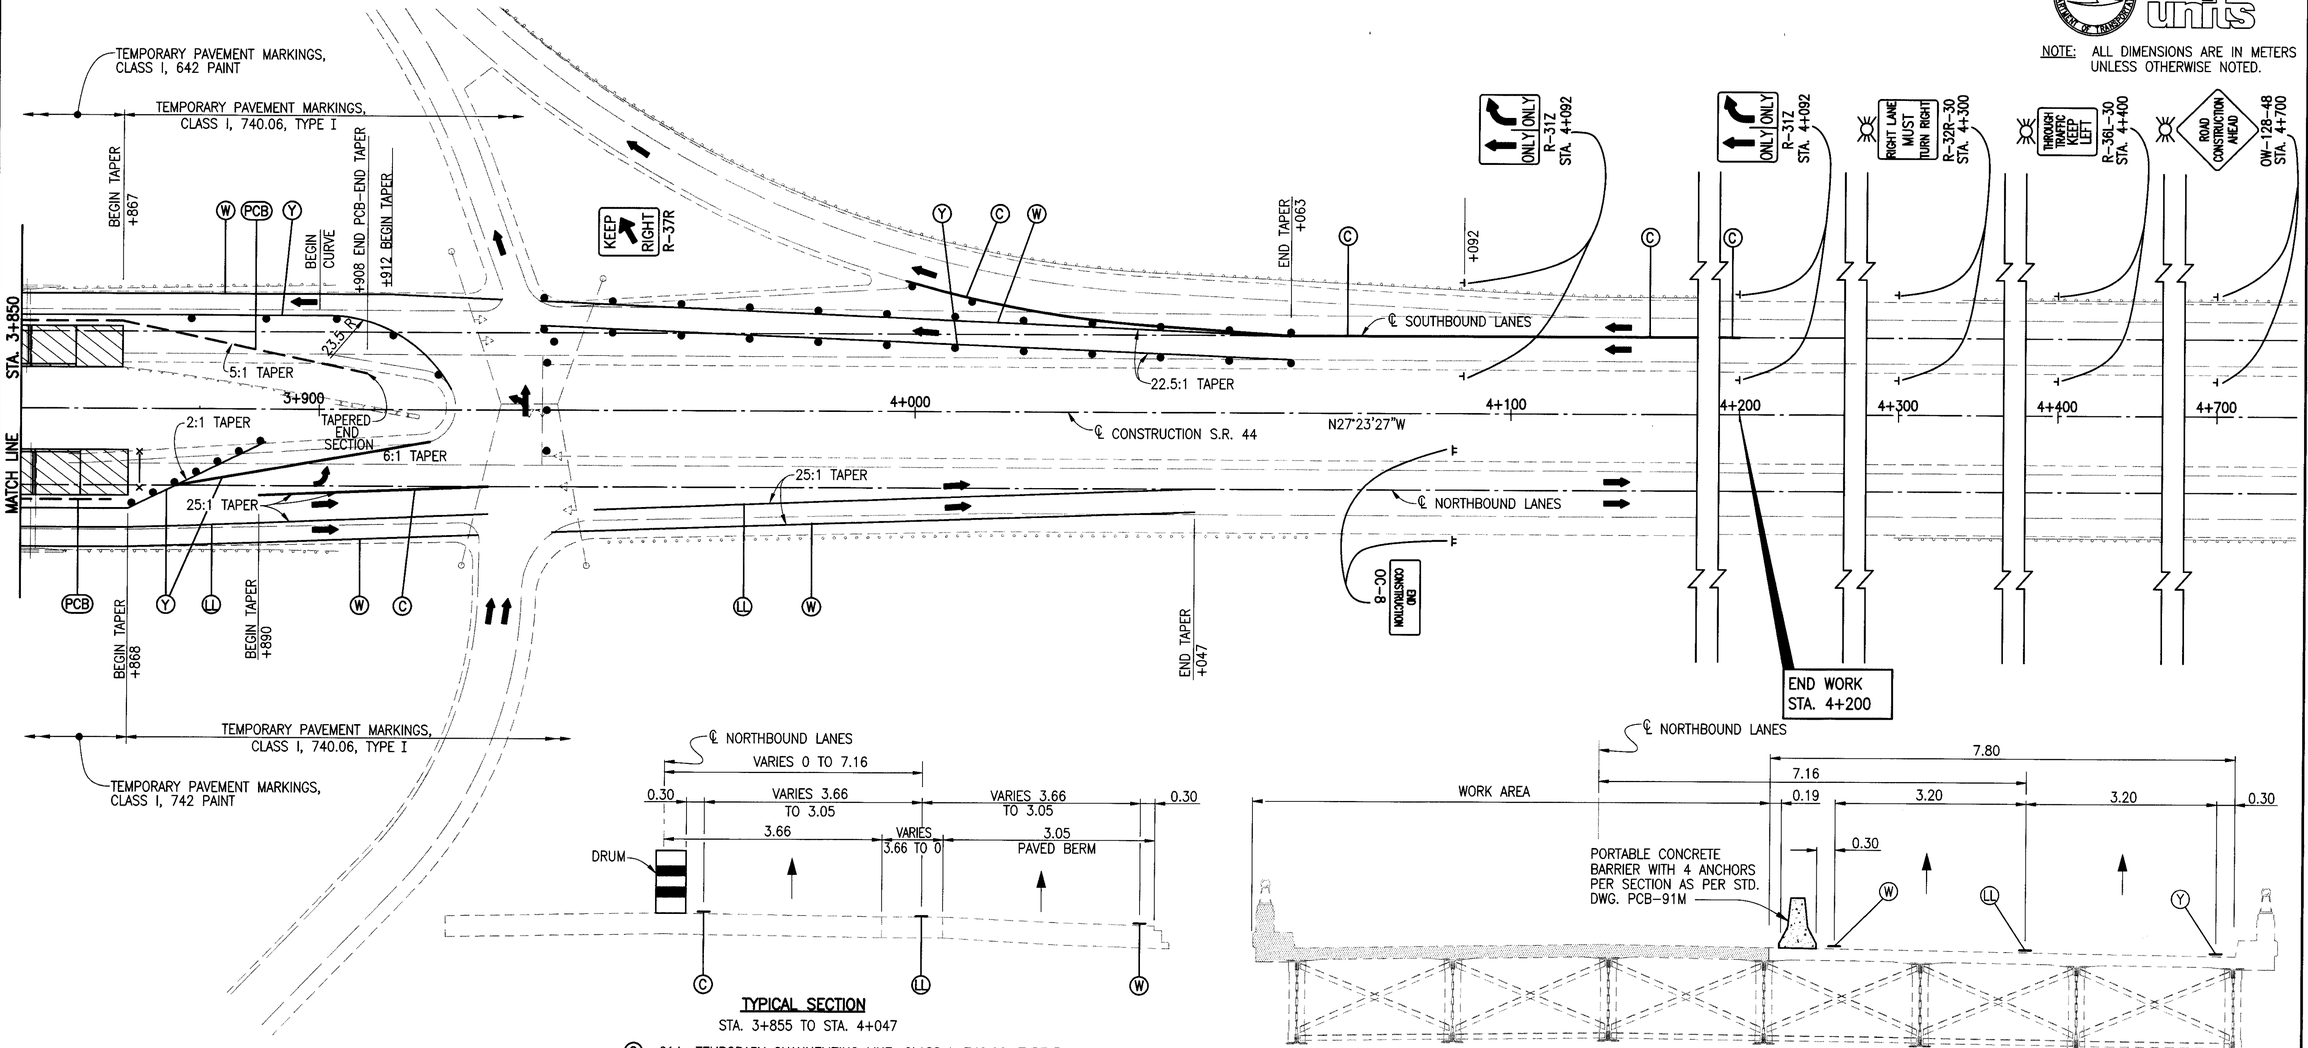

TYPICAL SECTION
STA. 3+855 TO STA. 4+047

Ⓒ 614 TEMPORARY CHANNELIZING LINE, CLASS I, 740.06, TYPE I
Ⓛⓛ 614 TEMPORARY LANE LINE, SOLID, CLASS I, 740.06, TYPE I
Ⓦ 614 TEMPORARY EDGE LINE (WHITE), CLASS I, 740.06, TYPE I

TYPICAL SECTION NORTHBOUND BRIDGE

LEGEND

- PORTABLE CONCRETE BARRIER (PCB) WITH BARRIER REFLECTORS AND OBJECT MARKERS AS PER STD. DWG. MT-95.40M AND MT-102.10M.
- TEMPORARY EDGE LINE (Y) – YELLOW (W) – WHITE
- TEMPORARY LANE LINE, SOLID (LL)
- TEMPORARY CHANNELIZING LINE (C)
- WORK AREA
- SIGNALIZED INTERSECTION
- BARRICADES (PORTABLE TYPE III)
- DENOTES DRUMS AS PER OMUTCD-0.30 BACK OF EDGE LINE (11.5 SPACING)
- TYPE A FLASHING WARNING LIGHTS
- REMOVAL AREA

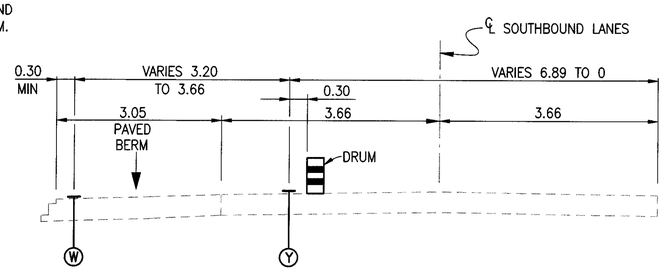

TYPICAL SECTION
STA. 3+867 TO STA. 4+063

Ⓨ 614 TEMPORARY EDGE LINE (YELLOW), CLASS I, 740.06, TYPE I
Ⓦ 614 TEMPORARY EDGE LINE (WHITE), CLASS I, 740.06, TYPE I

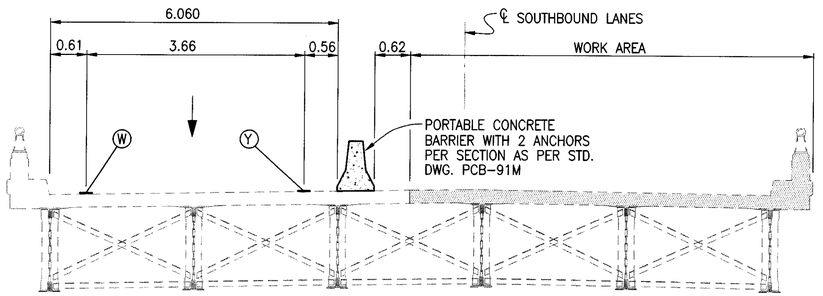

TYPICAL SECTION SOUTHBOUND BRIDGE

NOTE: ALL DIMENSIONS ARE IN METERS UNLESS OTHERWISE NOTED.

metric units

HORIZONTAL SCALE IN METERS 0 10 10 20

CALCULATED EEL 9/99
CHECKED DAW 9/99

MAINTENANCE OF TRAFFIC - PHASE I

LAK-90-23.609/23.641

8
41

96161M1B.DWG
JOB NO. 96161 DATE 8/31/99 DRAWN BY SCB,SB,JPS,SAM,PH,SJK