FED. RD. DIVISION	STATE	PROJECT	
2	OHIO	I - 1103 (20) S - 46 (7)	

28
333

LAKE COUNTY
LAK -I- 4.02

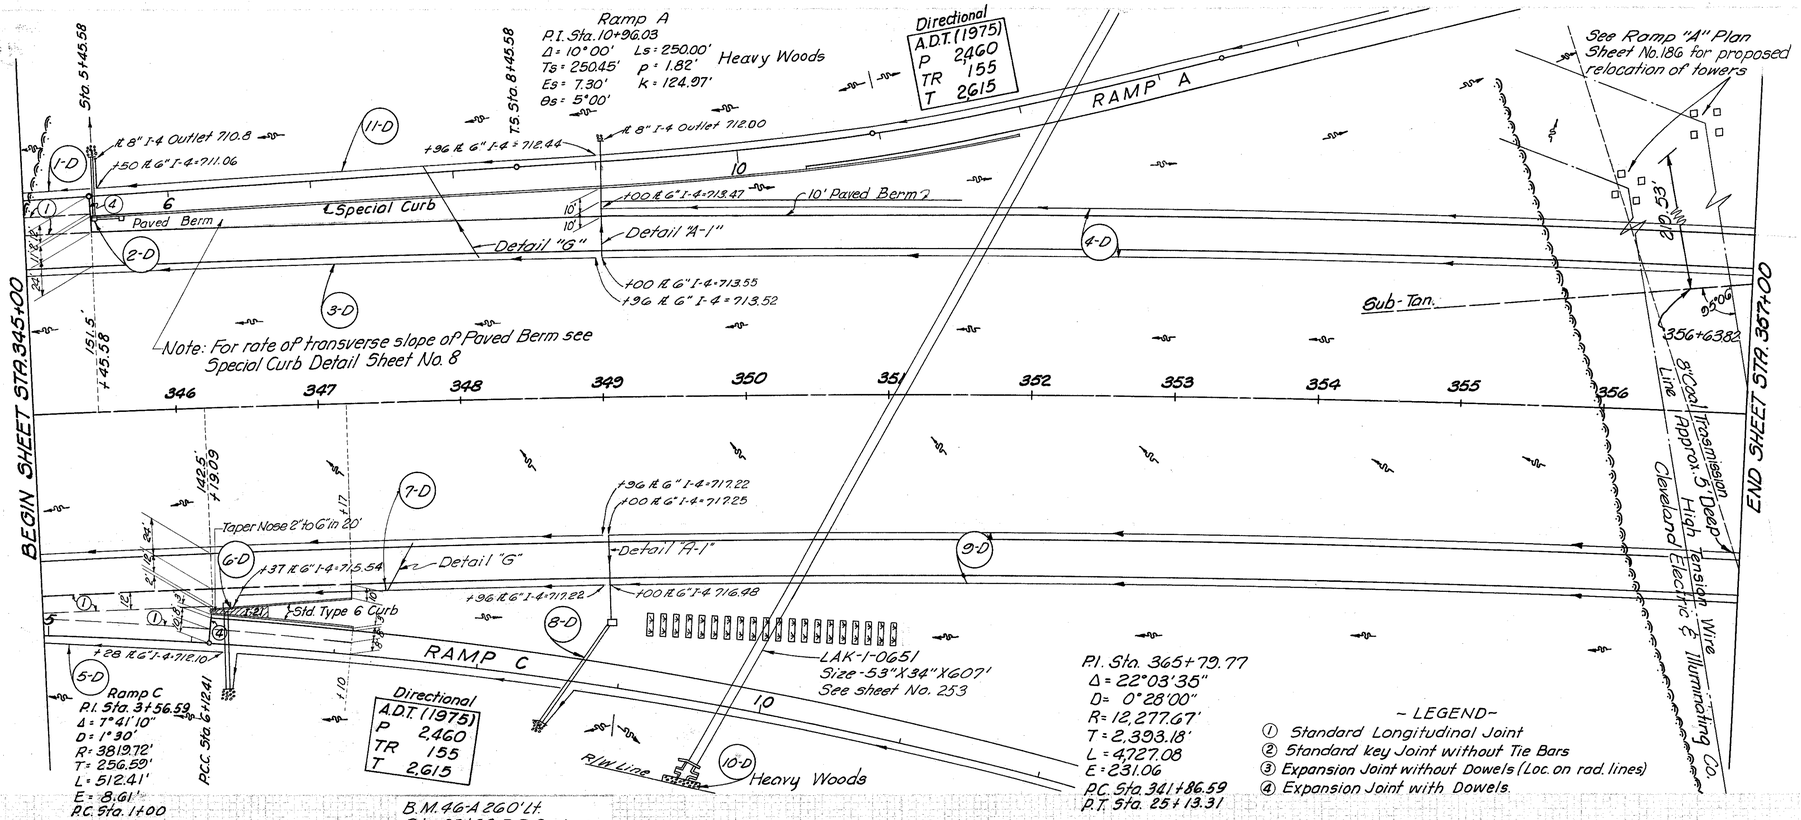

DRAINAGE

Station From	Station To	Side	Ref. No.	See Sh. No.	I-2 Class "A" Storm Sewer Under Pavement Or Approaches Sec. M-6.5(b) Or Sec. M-6.8(b) 18" Lin. Ft.	I-4 Underdrain Deep 6" Lin. Ft.	I-4 Underdrain Shallow 6" Lin. Ft.	I-2 Class "A" Storm Sewer Under Pavement Or Approaches Sec. M-6.5(b) Or Sec. M-6.8(b) Increaser Each	Bends Each	Y-Branch Each	Underdrain Pipe Outlets for Underdrain Sec. M-6.4 (2) 8" Each	E-2 Excavation for Structures Cu. Yds.	S-29 Drainage Of Structures No. 2 Aggregate Cu. Yds.	S-4 Reinforcing Steel Lbs.	S-1 Concrete for Structures Class "C" Cu. Yds.	I-10 Sodding Sq. Yds.	I-10 Dumped Rock Channel Protection Cu. Yds.	I-8 Standard No. 6 Catch Basin Each	I-8 Standard No. 6 C.B. Each	I-2 Class "B" S.S. Under Pav't or Approaches 15" Each	I-8 Standard No. 6.5 Catch Basin Each	I-8 Standard No. C.B. Each	I-2 Class "B" S.S. Under Pav't or Approaches 15" Each
1 - 0	345 + 00	345 + 46	Lt.																				
156	2 - 0	345 + 48	348 + 96	Lt.																			
240	3 - 0	345 + 00	357 + 00	Lt.	67		396																
240	4 - 0	349 + 00	357 + 00	Rt.			1600																
157	5 - 0	345 + 00	346 + 28	Rt.																			
157	6 - 0	346 + 30	348 + 96	Rt.			632																
157	8 - 0	349 + 00	349 + 00	Rt.	84																		
240	9 - 0	349 + 00	357 + 00	Rt.	45		1600																
244	10 - 0	349 + 65	349 + 96	Rt.			430																
241	11 - 0	345 + 90	346 + 96	Lt.																			
					112		4718																
					84		1772	2	2	1	2	1	1	40	10.40	0.30	12	1	3	18	1	2	110
							444							27	10.40	0.30							
														54									
														146									
														9									
														9									
														146									
														192									
														9									
														9									

MICHAEL BAKER, JR., CONSULTING ENGINEERS
ROCHESTER, PENNSYLVANIA

STATE OF OHIO
DEPARTMENT OF HIGHWAYS
STATE HIGHWAY NO. I
C-44
PLAN AND PROFILE
STA. 345+00 TO STA. 357+00

Designed	Drawn	Traced	Checked	Reviewed Date	Revised
R.G.	K.A.	A.H.	B.P.		

PLAN & PROFILE STA. 345+00 - STA. 357+00

~ LEGEND ~
① Standard Longitudinal Joint
② Standard key Joint without Tie Bars
③ Expansion Joint without Dowels (Loc. on rad. lines)
④ Expansion Joint with Dowels.