CENTERLINE PLAT

STATE OF OHIO-DEPARTMENT OF HIGHWAYS

LAK-1-4.02

KIRTLAND AND MENTOR TOWNSHIPS
VILLAGE OF WILLOUGHBY HILLS AND WAITE HILL VILLAGE
CITY OF WILLOUGHBY
LAKE COUNTY

314
333

R/W
1 of 22

LAKE COUNTY, OHIO
Received _____ at _____
Recorded _____
Plat Book M Page 82
Signed _____ Recorder Lake County, Ohio
Fee _____

Signed _____
Right of Way Engineer, Interstate Projects
Date _____

Location and Limited Access Approved and Journalized by the Director of Highways.
Date _____ Volume _____ Page _____
Journal of the Director of Highways

0 500 1000
Scale - 1"=500'

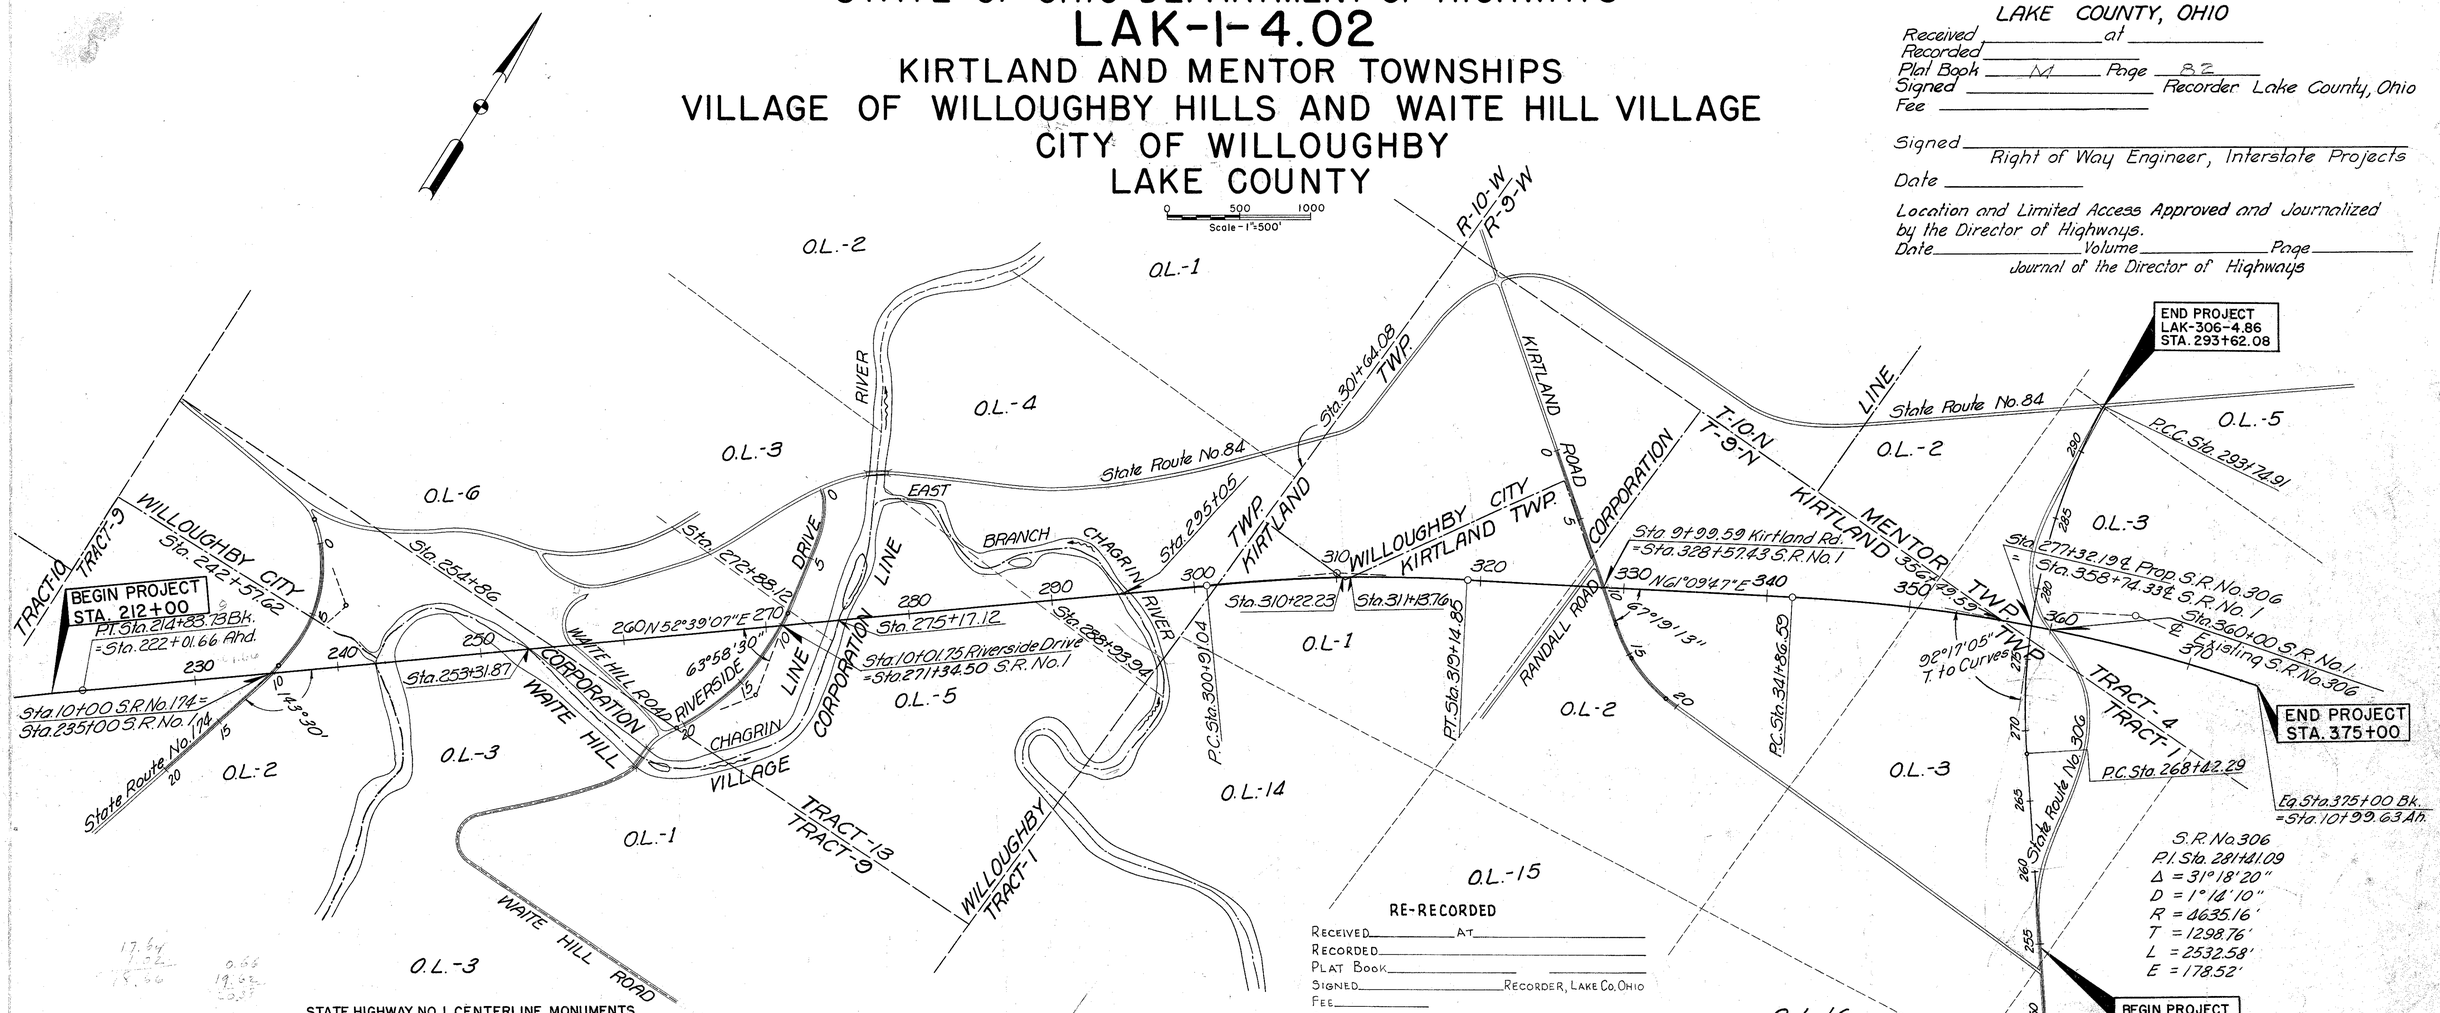

STATE HIGHWAY NO. 1 CENTERLINE MONUMENTS

P.O.C.	STA.	212+00			
P.T.	STA.	222+01.66			
P.O.T.	STA.	228+00	P.T.	STA.	319+14.85
"	"	237+00	P.O.T.	STA.	327+00
"	"	245+00	"	"	335+00
"	"	253+00	P.C.	STA.	341+86.59
"	"	261+00	P.O.C.	STA.	350+00
"	"	269+00	"	"	358+00
"	"	277+00	P.I.	STA.	365+79.77
"	"	285+00	P.O.C.	STA.	366+00
"	"	293+00	"	"	375+00
P.C.	STA.	300+91.04			
P.O.C.	STA.	310+00			
P.I.	STA.	310+04.63			

SIDE ROAD CENTERLINE MONUMENTS

KIRTLAND ROAD			P.T.	STA.	7+41.92
"	"		T.S.	STA.	12+73.63
"	"		P.I.	STA.	14+40.50
"	"		S.C.	STA.	15+23.63
STATE RTE. 306			P.O.T.	STA.	254+75
"	"	"	"	"	261+00
"	"	"	P.C.	STA.	268+42.29
"	"	"	P.O.C.	STA.	275+00
"	"	"	P.I.	STA.	281+41.09
"	"	"	P.O.C.	STA.	284+00
"	"	"	P.C.C.	STA.	293+74.91

S.R. No. 1
P.I. Sta. 209+80.52
Δ = 1°30'35" Lt.
D = 0°09'
R = 38,197.19'
T = 503.27'
L = 1006.48'
E = 3.32'
P.C. Sta. 204+77.25

S.R. No. 1
P.I. Sta. 310+04.63
Δ = 8°30'40" Rt.
D = 0°28'
R = 12,277.67
T = 913.59
L = 1,823.81
E = 33.94

S.R. No. 1
P.I. Sta. 365+79.77
Δ = 22°03'35" Rt.
D = 0°28'00"
R = 12,277.67
T = 2,393.18
L = 4,727.08
E = 231.06
P.T. Sta. 25+13.30

S.R. No. 306
P.I. Sta. 281+41.09
Δ = 31°18'20"
D = 1°14'10"
R = 4635.16'
T = 1298.76'
L = 2532.58'
E = 178.52'

RE-RECORDED
Received _____ At _____
Recorded _____
Plat Book _____
Signed _____ Recorder, Lake Co. Ohio
Fee _____
Signed _____
Right of Way Engineer-Interstate Projects
Date _____

MICHAEL BAKER, JR., CONSULTING ENGINEERS
ROCHESTER, PENNSYLVANIA

DATE: 3-23-59

STATE OF OHIO
DEPARTMENT OF HIGHWAYS
RIGHT OF WAY PLANS
STATE HIGHWAY NO. 1
C-44
CENTERLINE PLAT

Designed	Drawn	Traced	Checked	Reviewed Date	Revised
R.G.	K.A. R.B.P.	K.A.	B.P.		