FED. RD. DIVISION	STATE	PROJECT	
2	OHIO	ACI-1103(27)	

410
413

10
13

LAK-1-16.55
R/W PLAN
LIMITED ACCESS

NOTE: SEE STANDARD CONSTRUCTION DRAWING F-1

Leroy Twp. T-11-N R-7-W

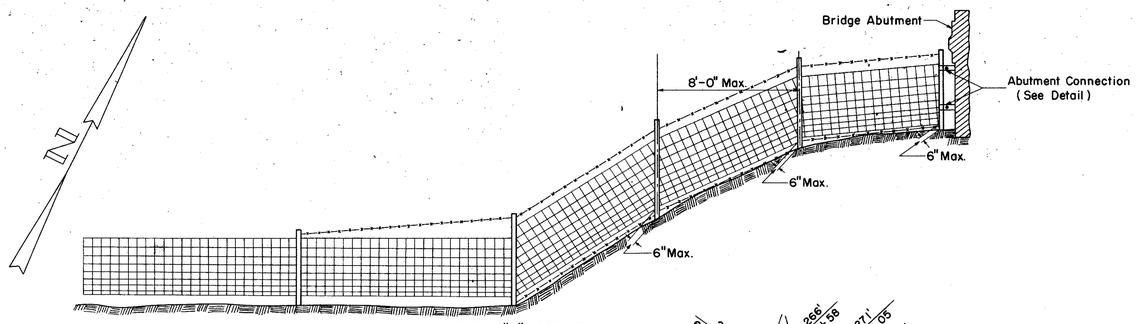

TYPE "A" FENCE
SCALE: 1/4" = 1'-0"

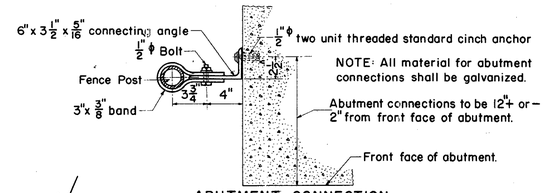

ABUTMENT CONNECTION

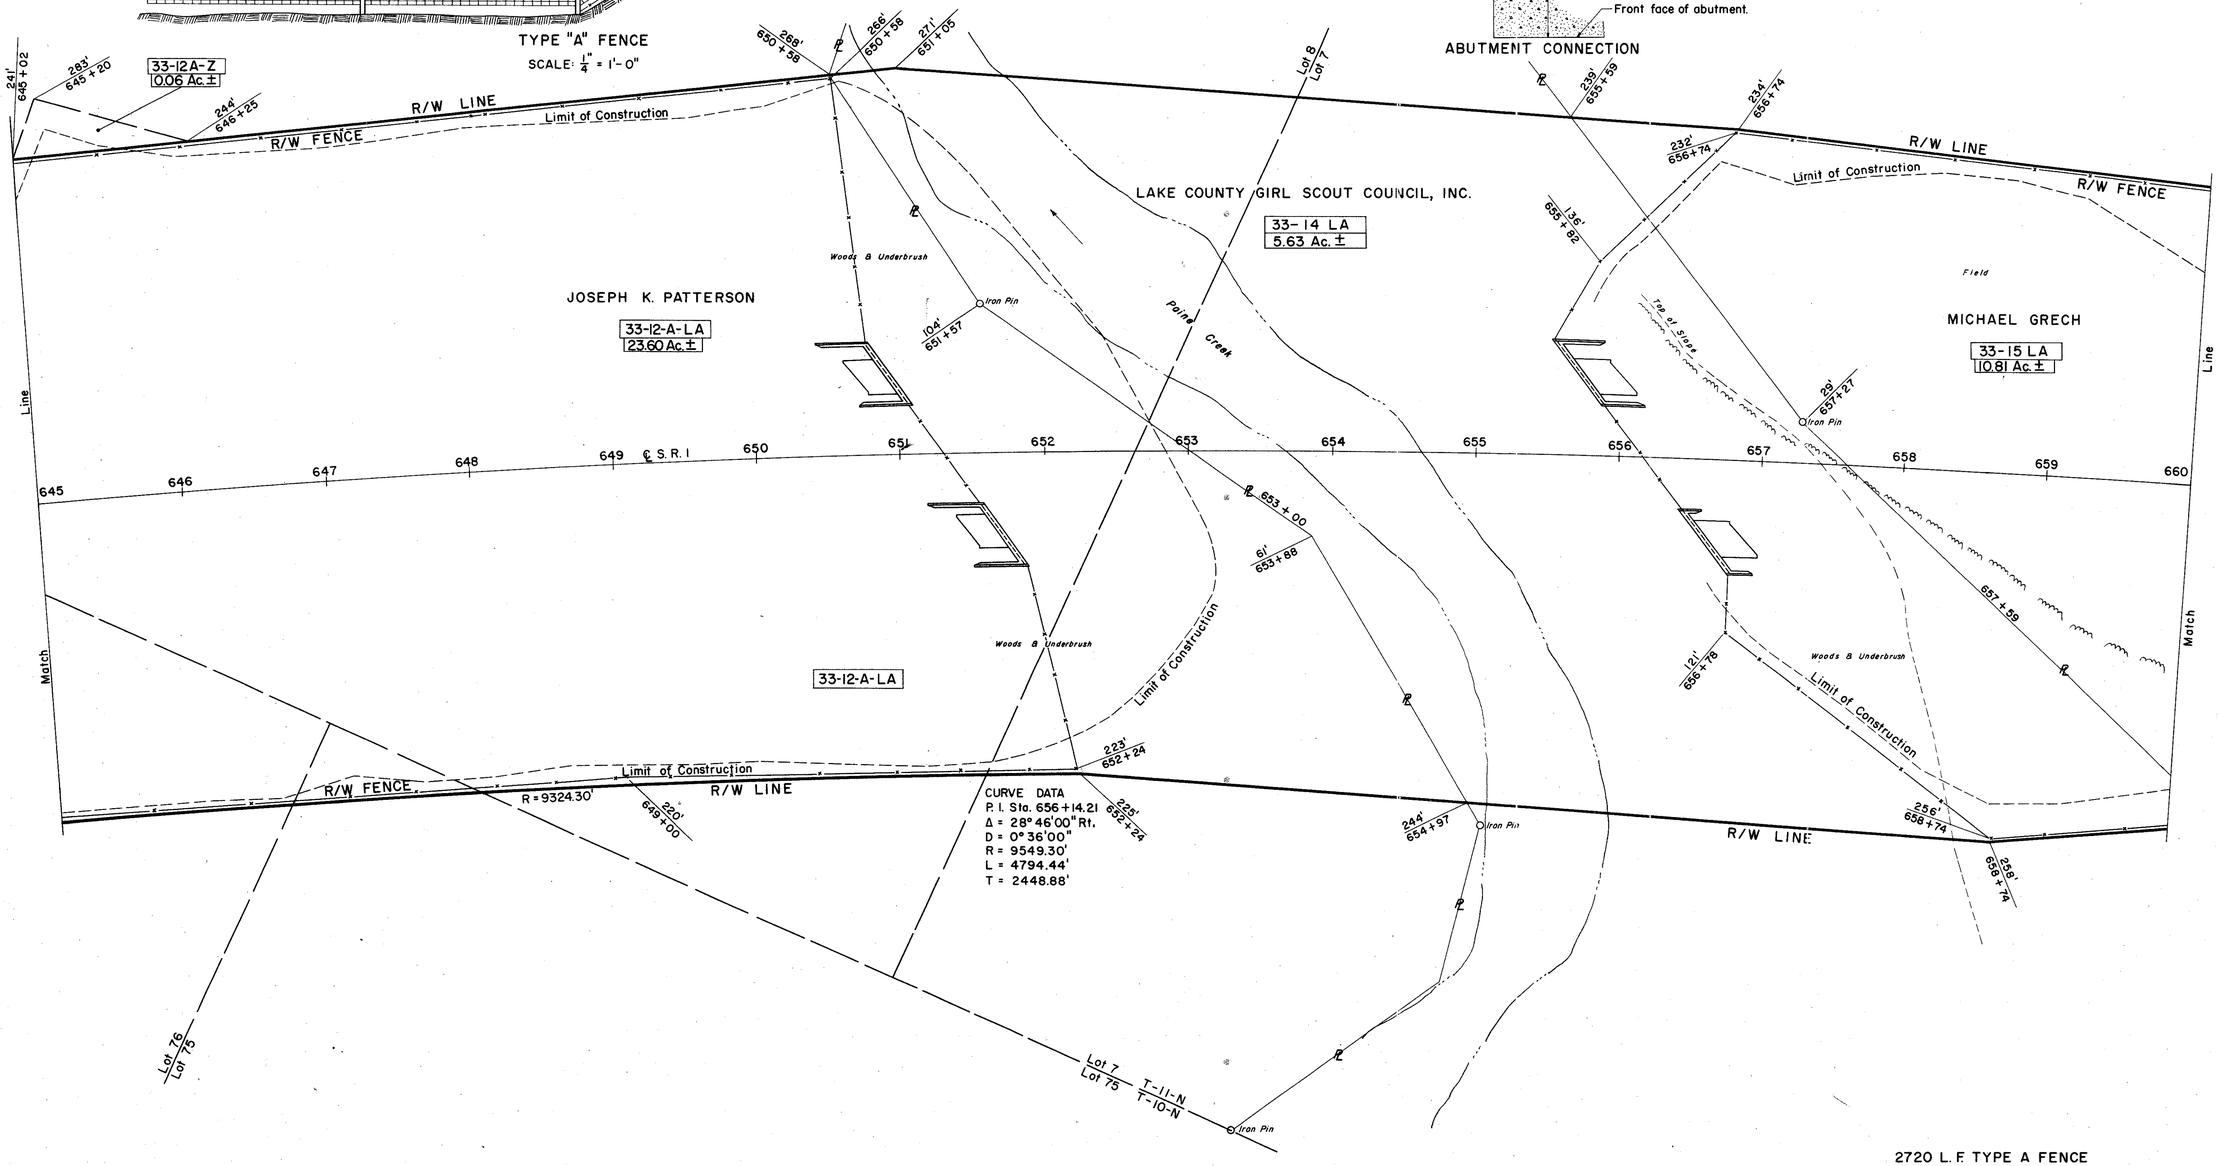

2720 L.F. TYPE A FENCE

SEE GENERAL SUMMARY SHEET NO. 10

R/W PLAN STA. 645+00 TO STA. 660+00